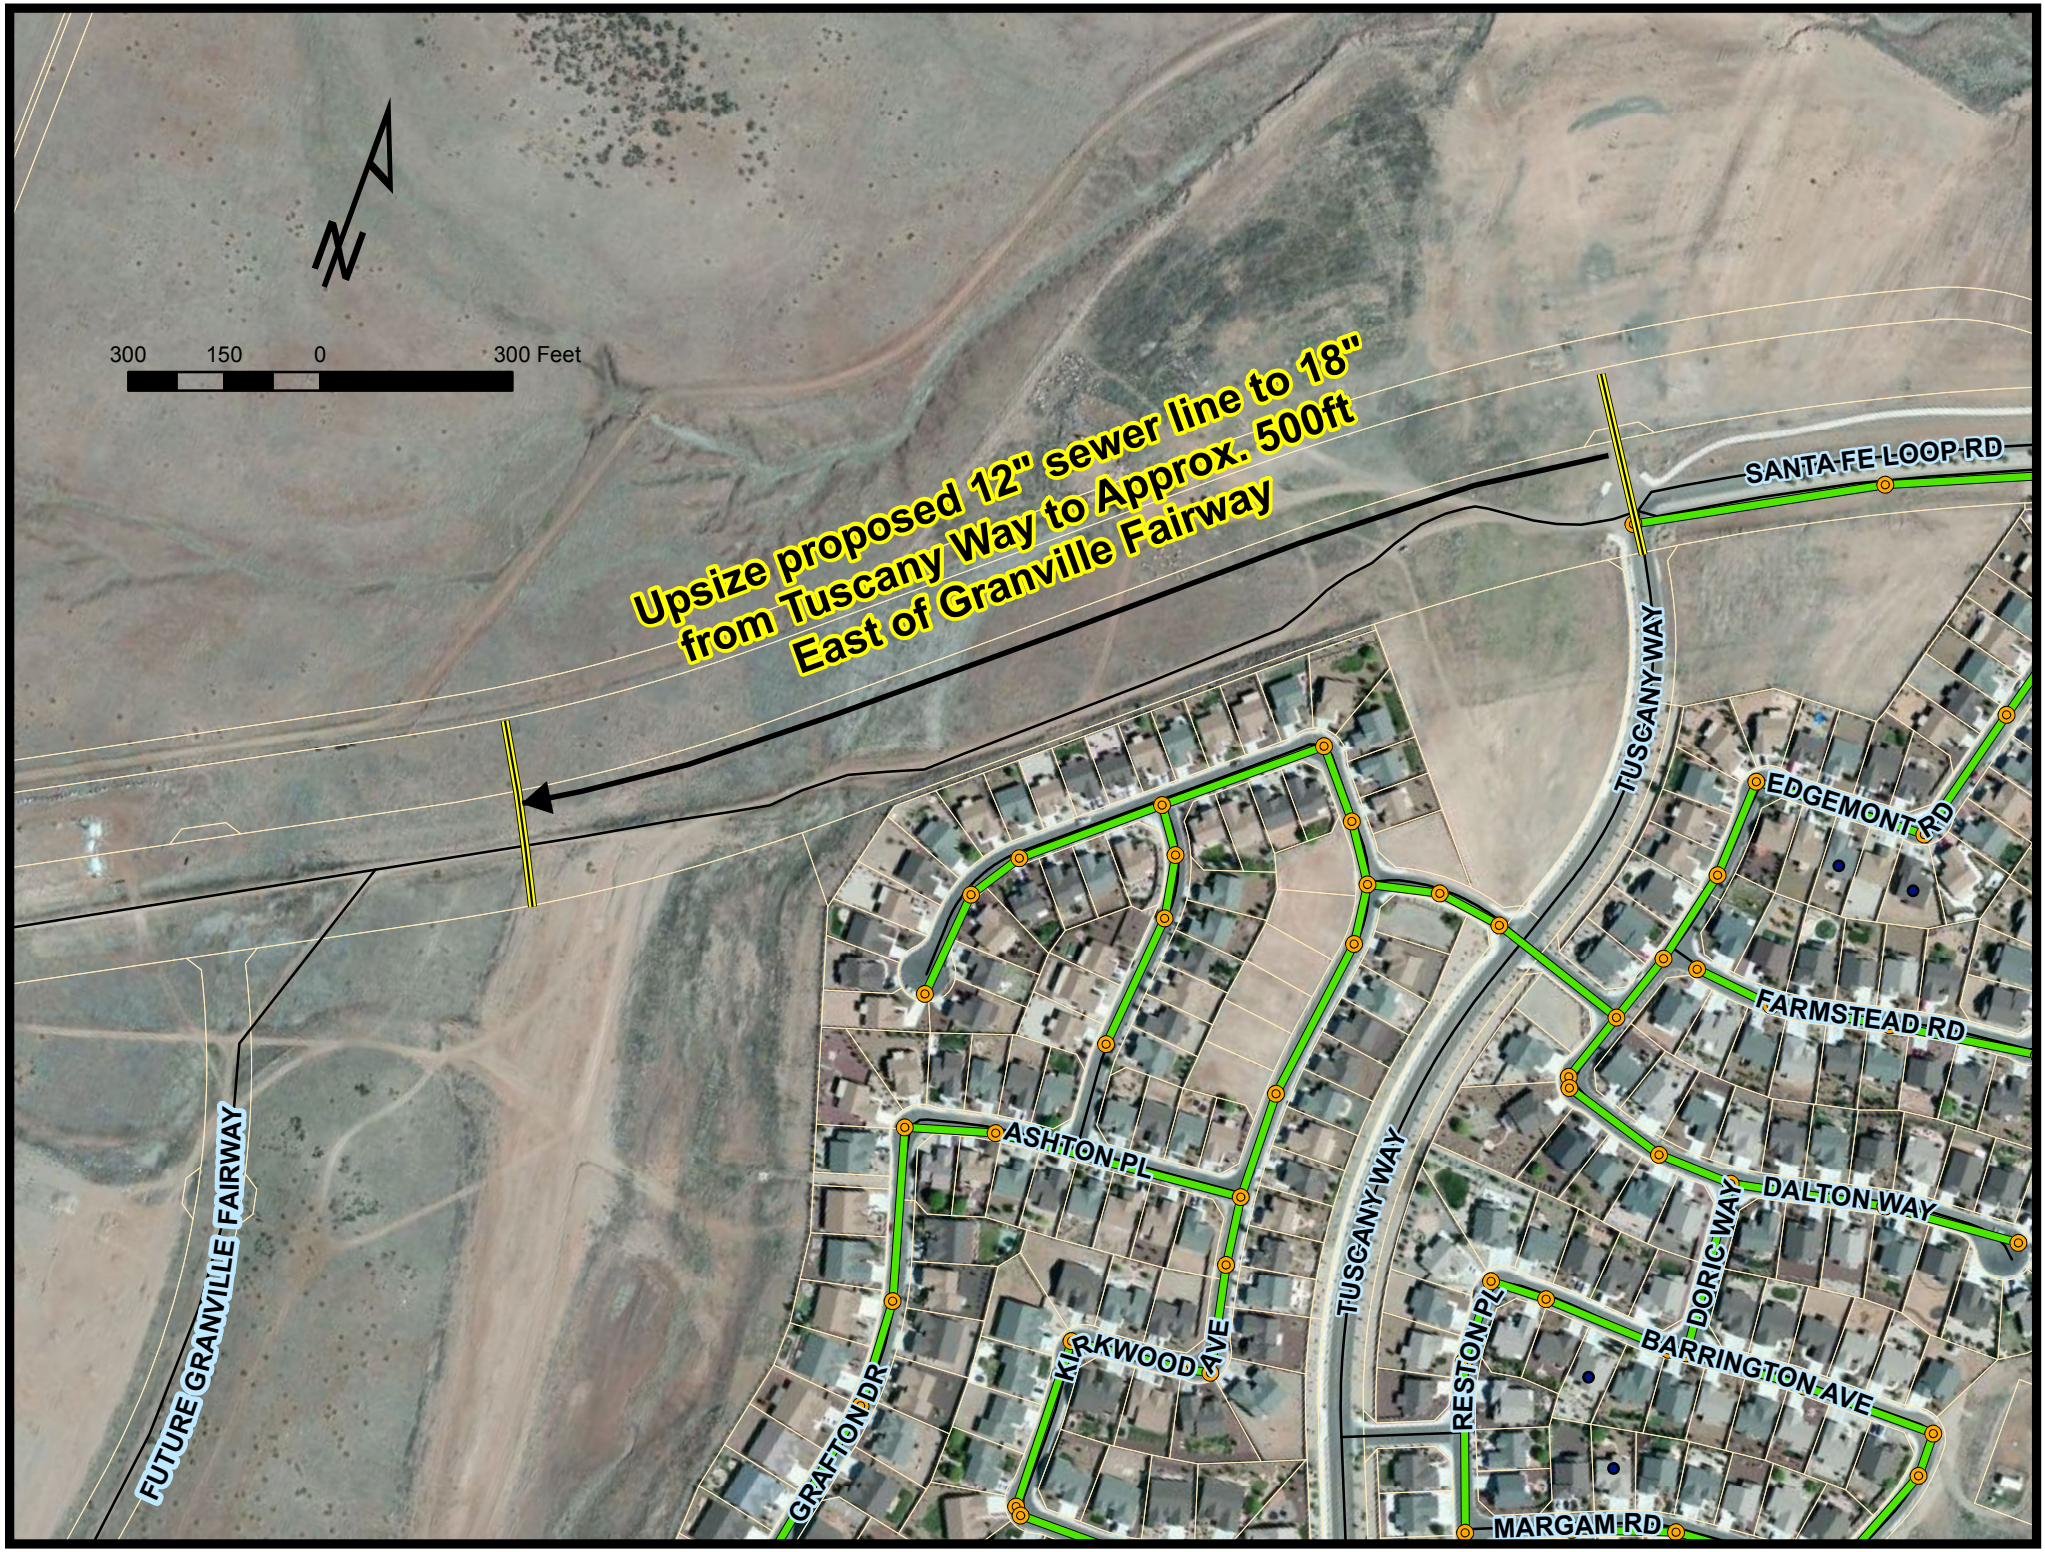
N
300 150 0 300 Feet
Upsize proposed 12" sewer line to 18" from Tuscany Way to Approx. 500ft East of Granville Fairway
SANTA FE LOOP RD
TUSCANY WAY
EDGEMONT RD
FARMSTEAD RD
DALTON WAY
DORIC WAY
BARRINGTON AVE
RESTON PL
MARGAM RD
ASHTON PL
KIRKWOOD AVE
GRAFTON DR
FUTURE GRANVILLE FAIRWAY