GENERAL NOTES

1. REFER TO WALL SCHEDULE A6.3 FOR ALL WALL TYPES.
2. ALL WALL TYPES AREA TYPE P1, UNLESS NOTED OTHERWISE.

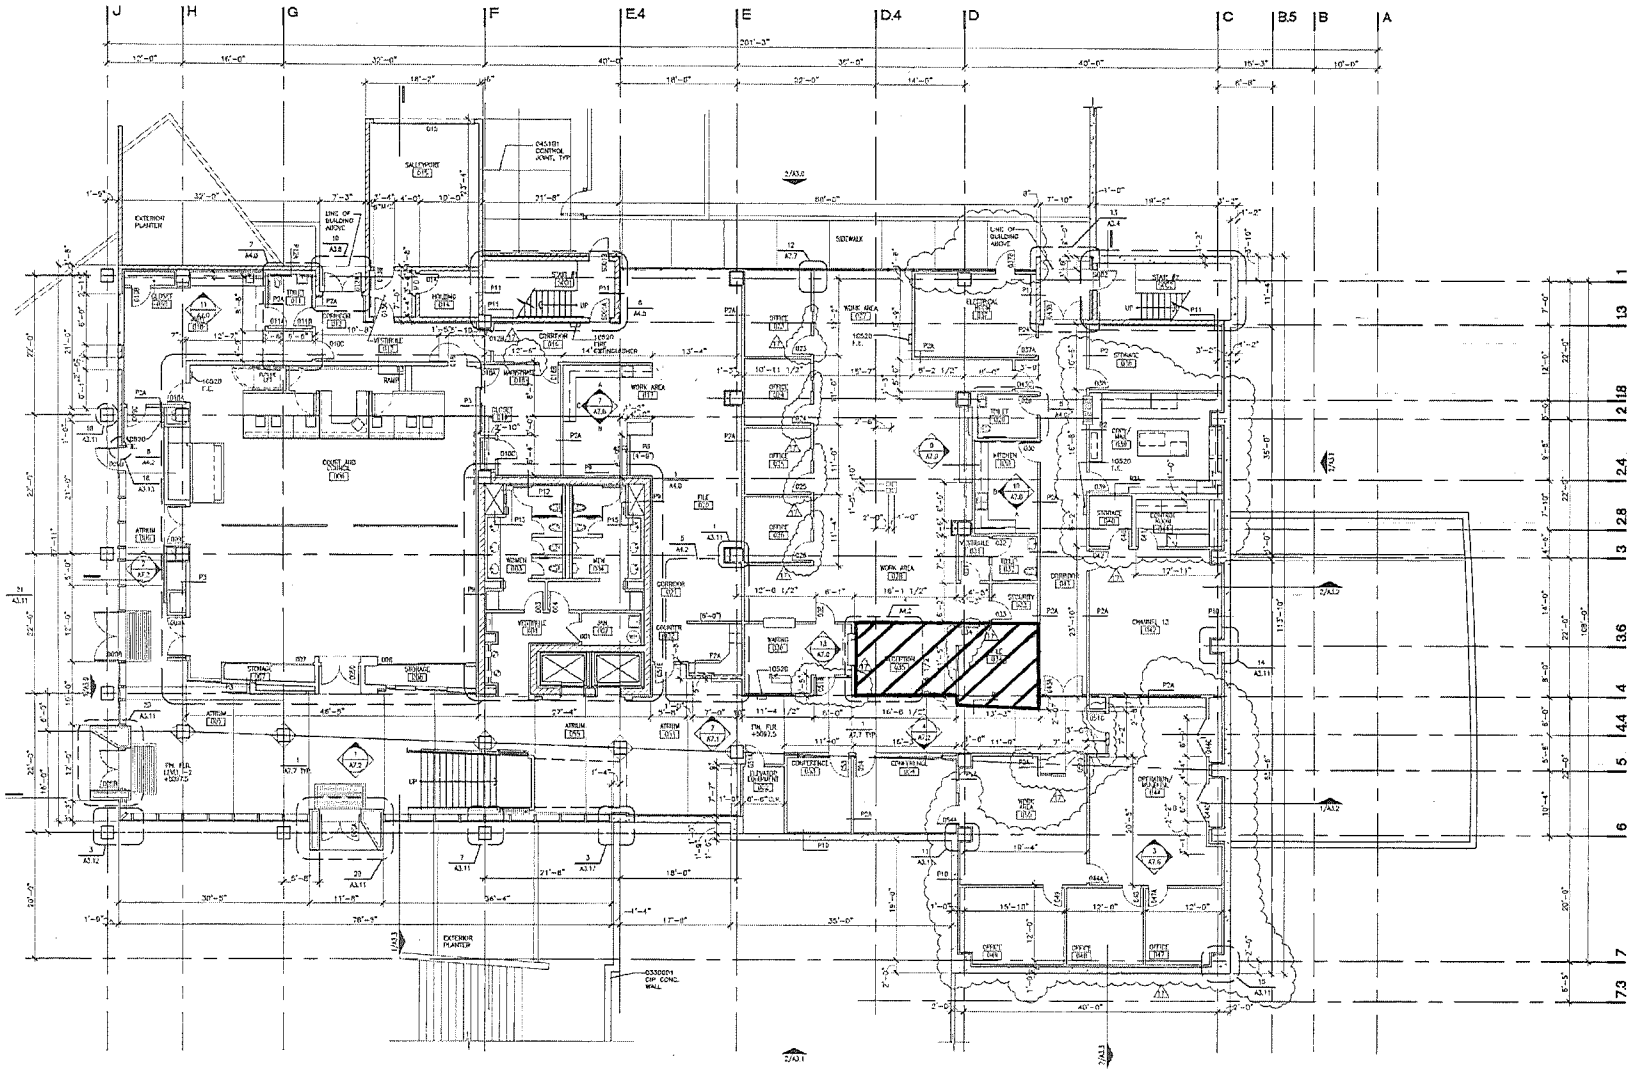

LANGDON WILSON
ARCHITECTURE
PLANNING
INTERIORS

455 NORTH THIRD STREET
SUITE 333
PHOENIX, ARIZONA 85004
602 252-3555

STRUCTURAL ENGINEER
FALL-KOHNER CONSULTING
STRUCTURAL ENGINEERS, INC
PHOENIX, ARIZONA

MECHANICAL / PLUMBING / ELECTRICAL ENGINEERS
PETERSON ASSOCIATES
PHOENIX, ARIZONA

CIVIL ENGINEER
KELLY/WISE ENGINEERING, INC
PRESCOTT, ARIZONA

LANDSCAPE ARCHITECT
E GROUP
PHOENIX, ARIZONA

PROJECT MANAGER
PROFESSIONAL REALTY AND CONSTRUCTION
PRESCOTT, ARIZONA

PRESCOTT VALLEY
TOWN HALL
AND LIBRARY

TOWN OF PRESCOTT VALLEY
7501 CIVIC CIRCLE
PRESCOTT VALLEY, ARIZONA

CONSTRUCTION PHASE			PRE-CONSTRUCTION PHASE	
REV	BULLETIN	DATE	DATE	ISSUED FOR
1	BULLETIN NO. 1 CONSTRUCTION SET	10/03/97	04/02/97	DESIGN DEVELOPMENT
			05/16/97	30% CONSTRUCTION DOCUMENTS
	AS 03	03/08/98		
2	BULLETIN NO. 17 CONSTRUCTION SET	8/19/98	04/10/97	75% CONSTRUCTION DOCUMENTS
			07/25/97	100% CONSTRUCTION DOCUMENTS
			03/20/97	BID SET
			06/30/97	1 ADDENDUM NO. 2

CHECKED BY : DATE : 07/25/98

DRAWN: NUMBER : 9629-100

APPROVED/AS

SCALE : 1/8" = 1'-0" FILE A2-DREV

SHEET TITLE :
FLOOR PLAN
LEVEL 1

SHEET NUMBER

A-2.0

06-09-127