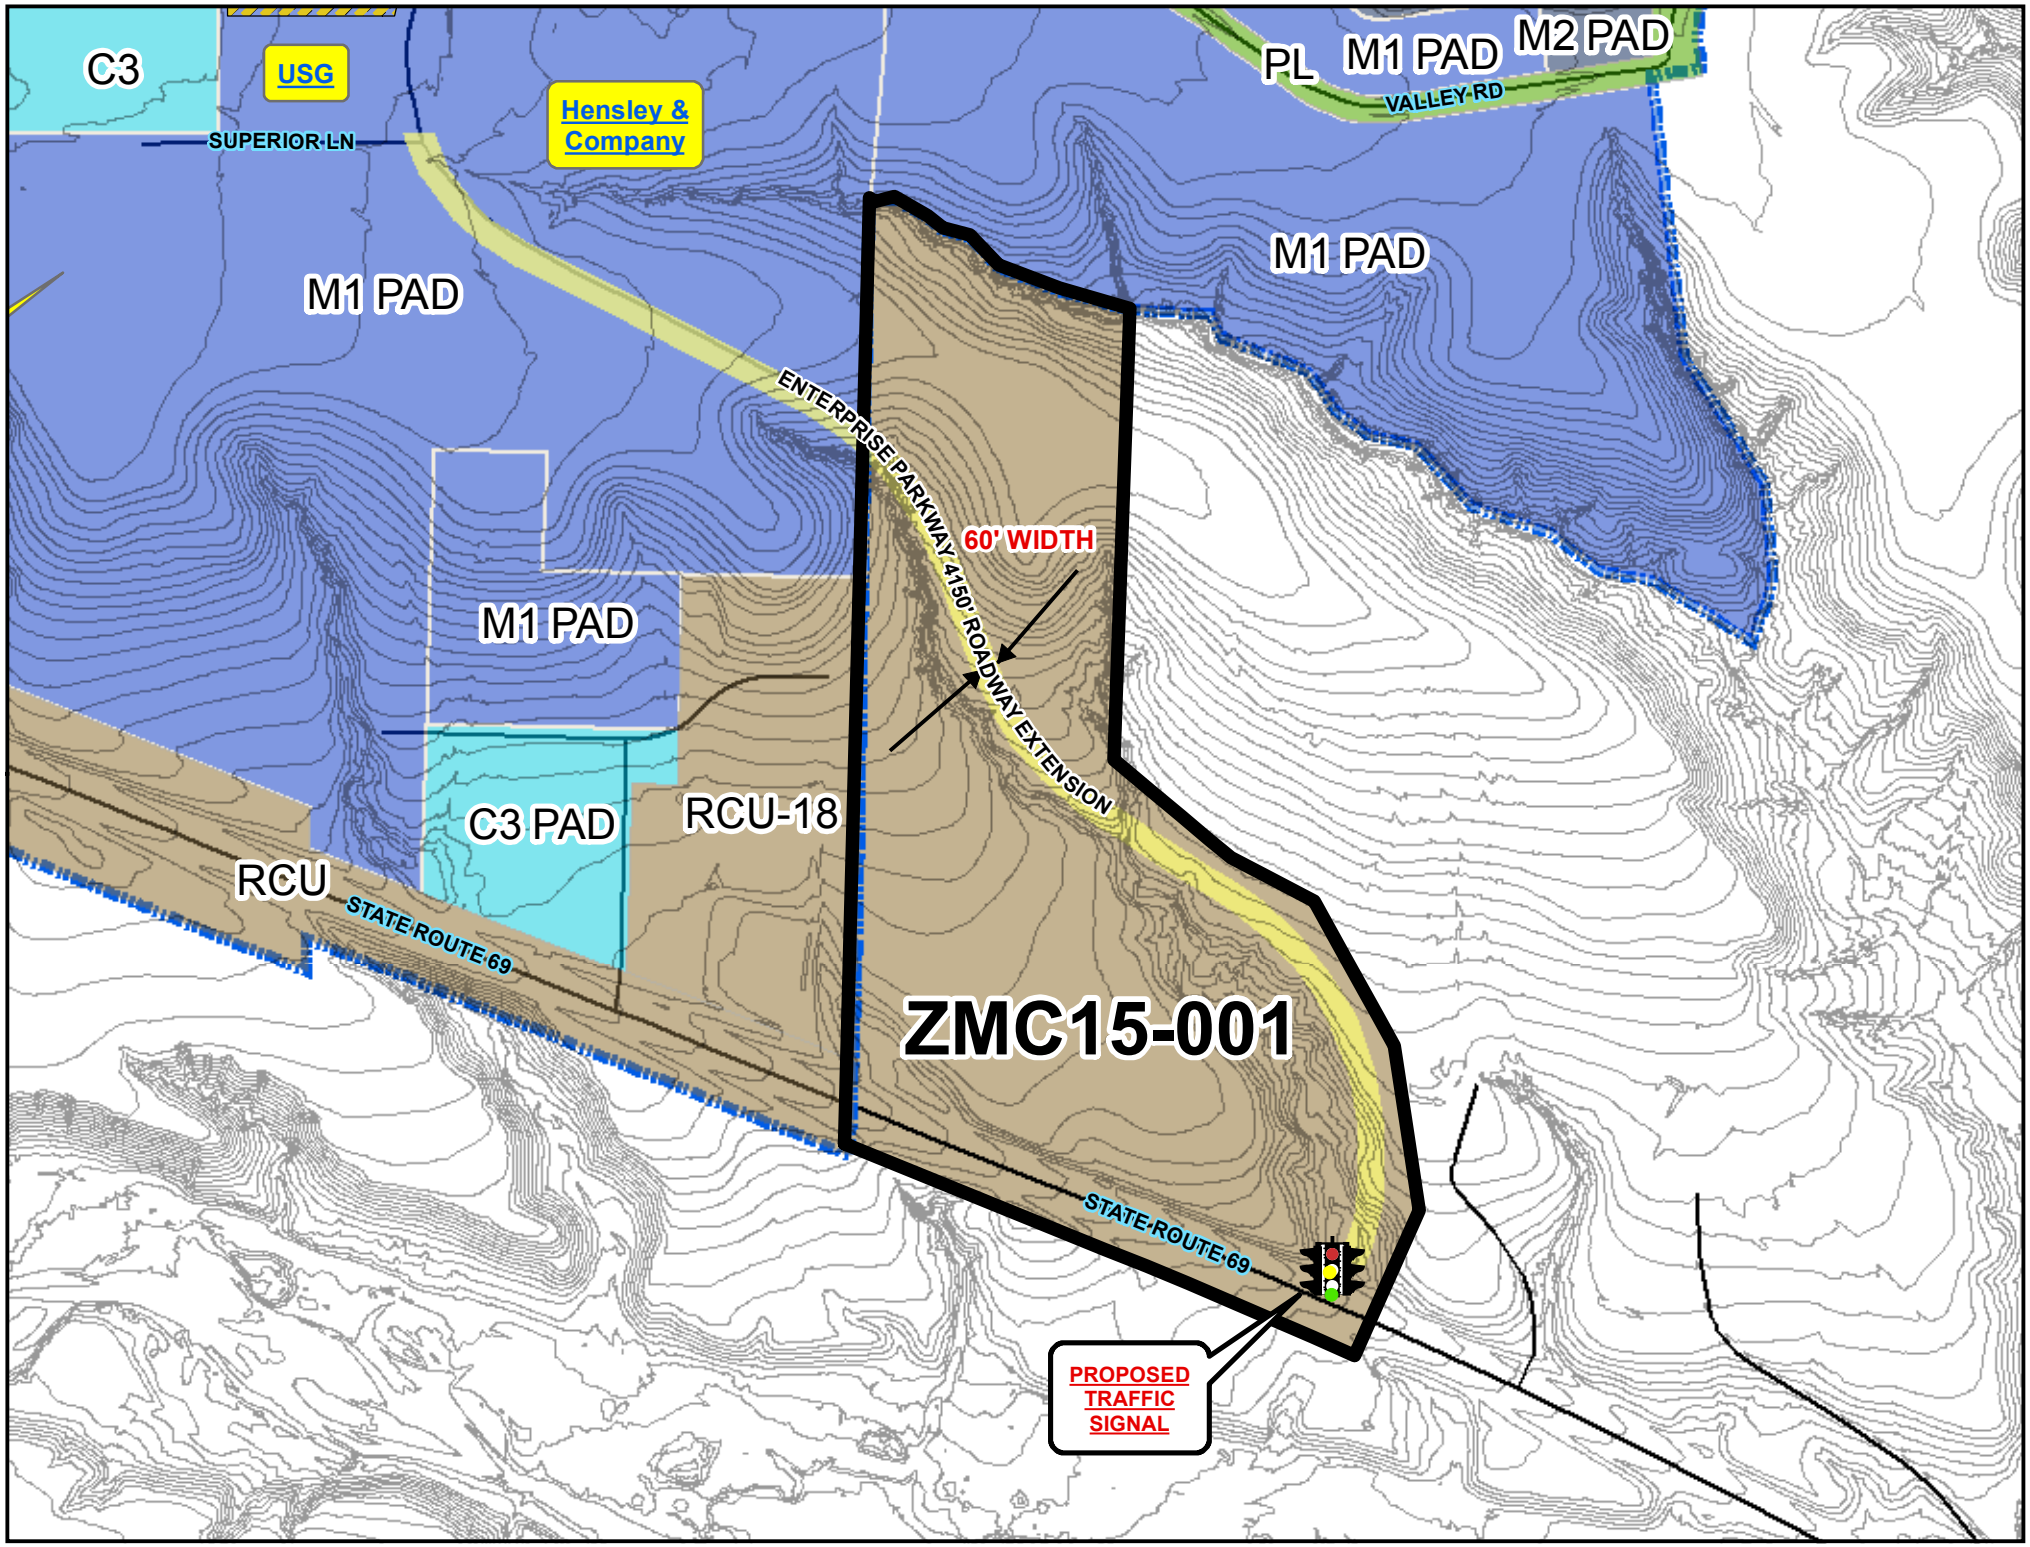
C3
USG
Hensley & Company
SUPERIOR LN
PL
M1 PAD
M2 PAD
VALLEY RD
M1 PAD
M1 PAD
ENTERPRISE PARKWAY 4150' ROADWAY EXTENSION
60' WIDTH
M1 PAD
C3 PAD
RCU-18
RCU
STATE ROUTE 69
ZMC15-001
STATE ROUTE 69
PROPOSED TRAFFIC SIGNAL