VENTILATION CALCS
2096/300 = 6.98 S.F. NEEDED
PROVIDE 3 HOLE BIRD BLOCK VENTING (EVERY OTHER BAY) 78 BAYS @ .049/ 3 HOLE BLOCK = 3.8 S.F. NET FREE AREA FOR LOWER VENTILATION
PROVIDE 4 O'HAGIN VENTS @ .5 S.F. EA. = 2.0 S.F. NET FREE AREA FOR UPPER VENTILATION
PROVIDE 3 O'HAGIN VENTS @ .5 S.F. EA. = 1.5 S.F. NET FREE AREA FOR LOWER VENTILATION
TOTAL NET FREE AREA PROVIDED = 7.3 S.F.

VENTILATION NOTES
1. THE NET FREE VENTILATION AREA SHALL NOT BE LESS THAN 1/150 OF THE AREA OF HE SPACE VENTILATED WITH THE EXCEPTION THAT THE AREA MAY BE 1/300 OF THE AREA OF THE SPACE PROVIDED 50% OF THE REQUIRED VENTIALTING AREA IS PROVIDED BY VENTILATORS LOCATED IN THE UPPER ORTION OF THE SPACE TO BE VENTILATED AT LEAST 3' ABOVE EAVE OR CORNICE VENTS WIT THE BALANCE OF THE REQUIRED VENTILATION PROVIDED BY EAVE OR CORNICE EAVES.
2. ALL OPENINGS SHALL BE COVERED WITH CORROSION RESISTANT METAL MESH WITH MESH OPENINGS OF 1/8" IN DIAMETER
ALL VENT CALCULATIONS ARE BASED ON 1/300. CONTRACTOR MAY OPT FOR THE EXCEPTION ABOVE

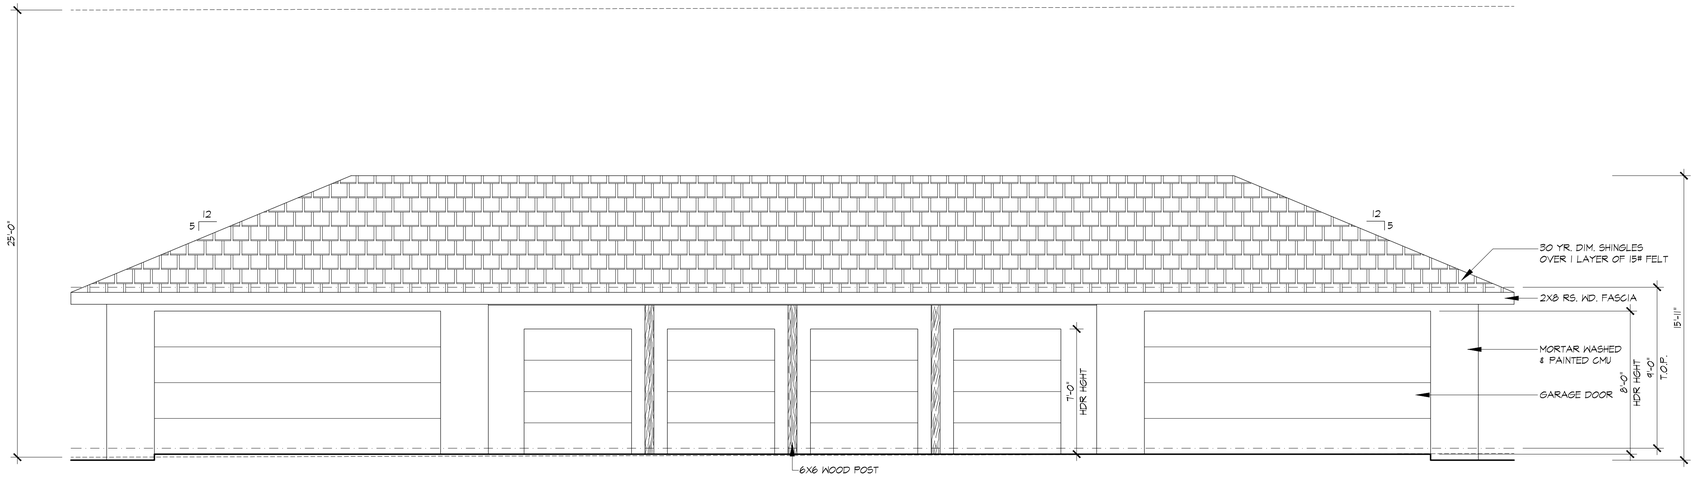

FRONT ELEVATION
1/4"=1'-0"

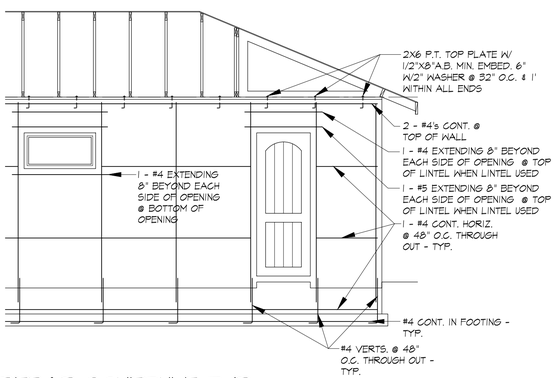

REBAR SCHEDULE TYP.
1/4"=1'-0"

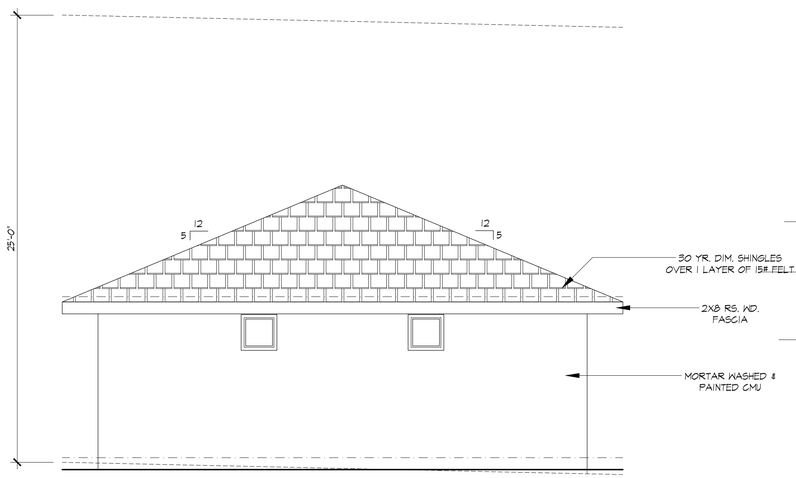

RIGHT ELEVATION
1/4"=1'-0"

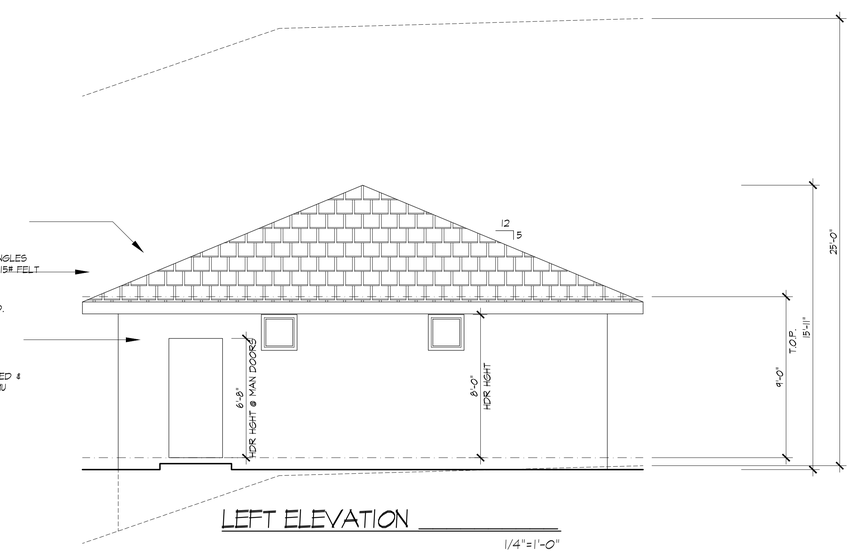

LEFT ELEVATION
1/4"=1'-0"

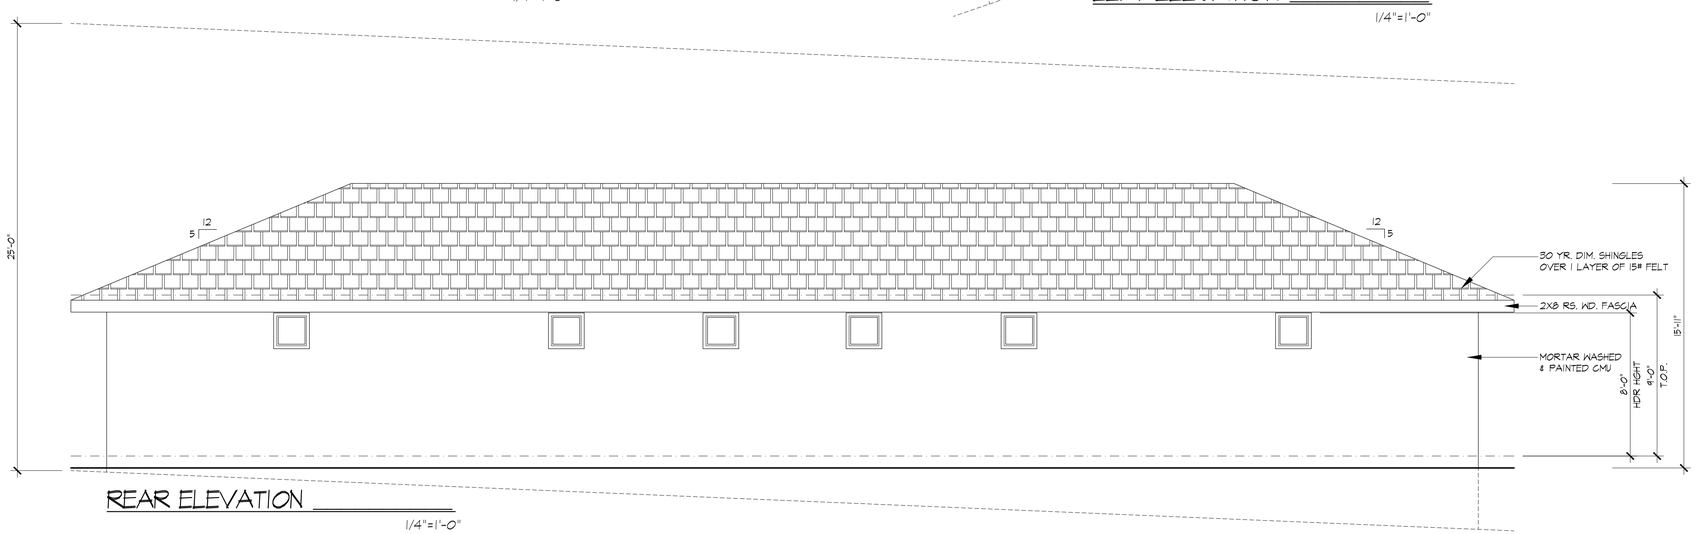

REAR ELEVATION
1/4"=1'-0"

DESERT DEVELOPMENT & DESIGN, CORP.
2626 STEARMAN ROAD
PRESCOTT, ARIZONA 86305
OFFICE: 928-777-0022 FAX: 928-777-0028
www.desertdevelopmentaz.com

CUSTOM GARAGE FOR:
MIKE MATHEWS

ADDRESS:
MIKE MATHEWS
1100 N. TAPADERO DR.
PRESCOTT VALLEY, ARIZONA
PARCEL # 402-16-389

DESERT DEVELOPMENT & DESIGN, CORP.
2626 STEARMAN ROAD
PRESCOTT, AZ 86305
928-777-0022
www.desertdevelopmentaz.com

CUSTOM GARAGE FOR:
MIKE MATHEWS

ADDRESS:
1100 N. TAPADERO DR.
PRESCOTT VALLEY, ARIZONA

ELEVATIONS

8/5/2014