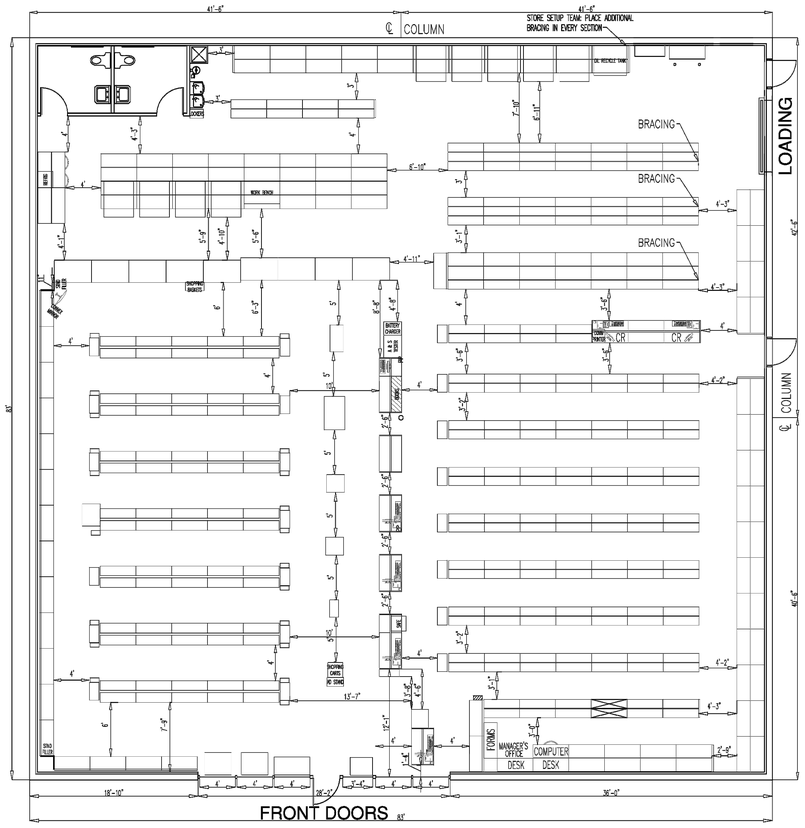

NORTH

1 FLOOR PLAN
1/8" = 1'-0"

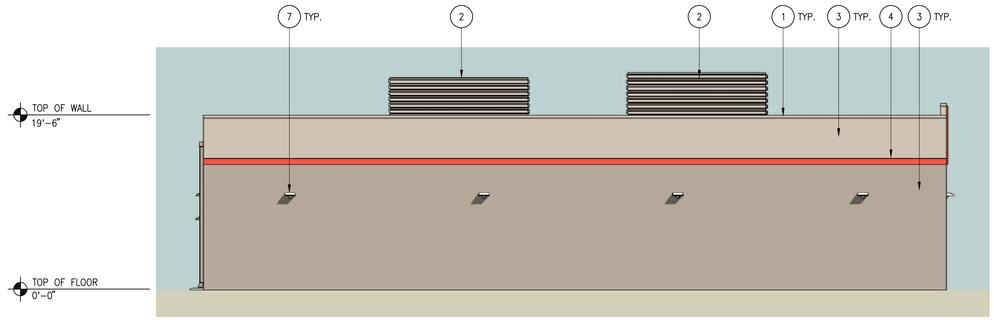

2 SOUTH ELEVATION
1/8" = 1'-0"

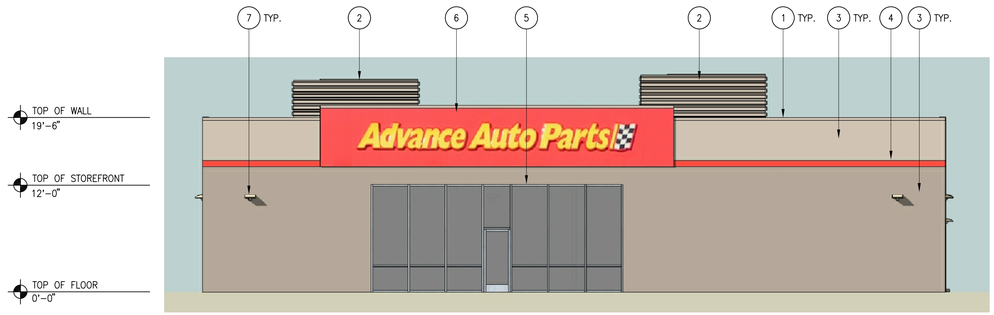

3 EAST ELEVATION
1/8" = 1'-0"

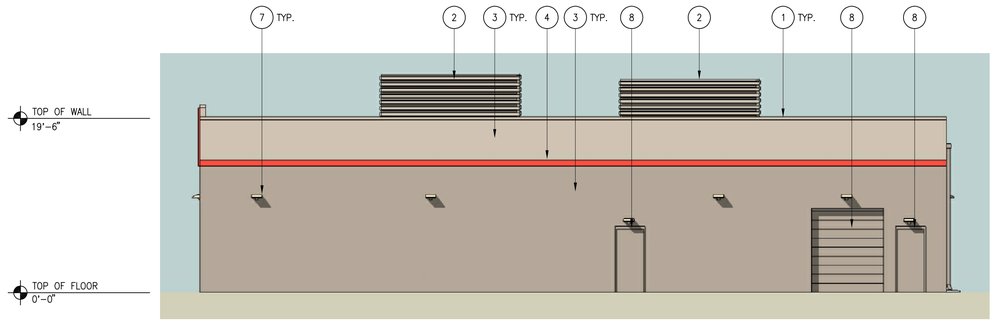

4 NORTH ELEVATION
1/8" = 1'-0"

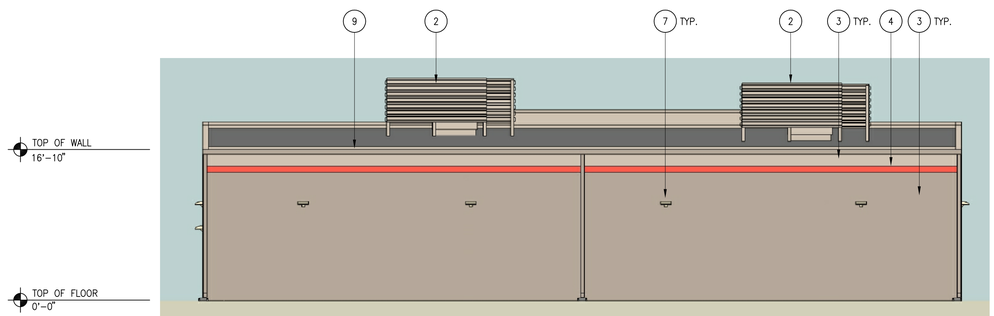

5 WEST ELEVATION
1/8" = 1'-0"

COLOR LEGEND

- ICI "BEACHCOMBER"
- ICI "CASTLE ROCK"
- ADVANCE AUTO PARTS RED

KEY NOTES

1. PAINTED METAL COPING.
2. PAINTED METAL EQUIPMENT SCREEN. SCREEN TO CONCEAL ROOF-MOUNTED MECHANICAL EQUIPMENT ON ALL SIDES. HEIGHT TO BE EQUAL TO OR GREATER THAN THE MECHANICAL EQUIPMENT.
3. PAINTED SPLIT-FACE CONCRETE BLOCK.
4. PAINTED SMOOTH-FACE CONCRETE BLOCK BAND.
5. ALUMINUM STOREFRONT SYSTEM WITH CLEAR ANODIZED FINISH.
6. SIGNAGE ON PRE-FINISHED METAL PANELS (SIGNAGE NOT IN CONTRACT).
7. WALL-MOUNTED LED LIGHT FIXTURE.
8. PAINTED METAL DOOR AND FRAME.
9. PAINTED METAL RAIN GUTTER AND DOWN SPOUTS.

PRELIMINARY NOT FOR CONSTRUCTION

727 E. BETHANY HOME RD. STE. B-110
PHOENIX, ARIZONA
PHONE: 602-274-6687

THESE DRAWINGS AND SPECIFICATIONS, AS INSTRUMENTS OF SERVICE, ARE AND SHALL REMAIN THE PROPERTY OF CSHQA ARCHITECTS AND ENGINEERS, LLC FOR WHICH THEY ARE MADE IS EXECUTED OR NOT. THESE DRAWINGS AND SPECIFICATIONS ARE NOT TO BE USED BY ANY PERSON OR ENTITY ON OTHER PROJECTS, FOR ADDITIONS TO THIS PROJECT OR FOR COMPLETION OF THIS PROJECT WHEN PHASED WITHOUT THE WRITTEN CONSENT OF CSHQA ARCHITECTS AFFILIATES. Copyright ©2016

ADVANCE AUTO PARTS

SWC E. LAKESHORE DR. & N. GLASSFORD HILL RD. PRESCOTT VALLEY, AZ

727 E. BETHANY HOME RD. STE. B-110
PHOENIX, AZ 85014
602-274-6687
www.cshqa.com

CSHQA

PROJECT	DATE
16138	06-07-16
DRAWN	CHECKED
LB	JP

REVISED

SHEET TITLE
ELEVATIONS

SHEET
ELEV

ORIGINAL SHEET SIZE
24" x 36"