Exhibit A

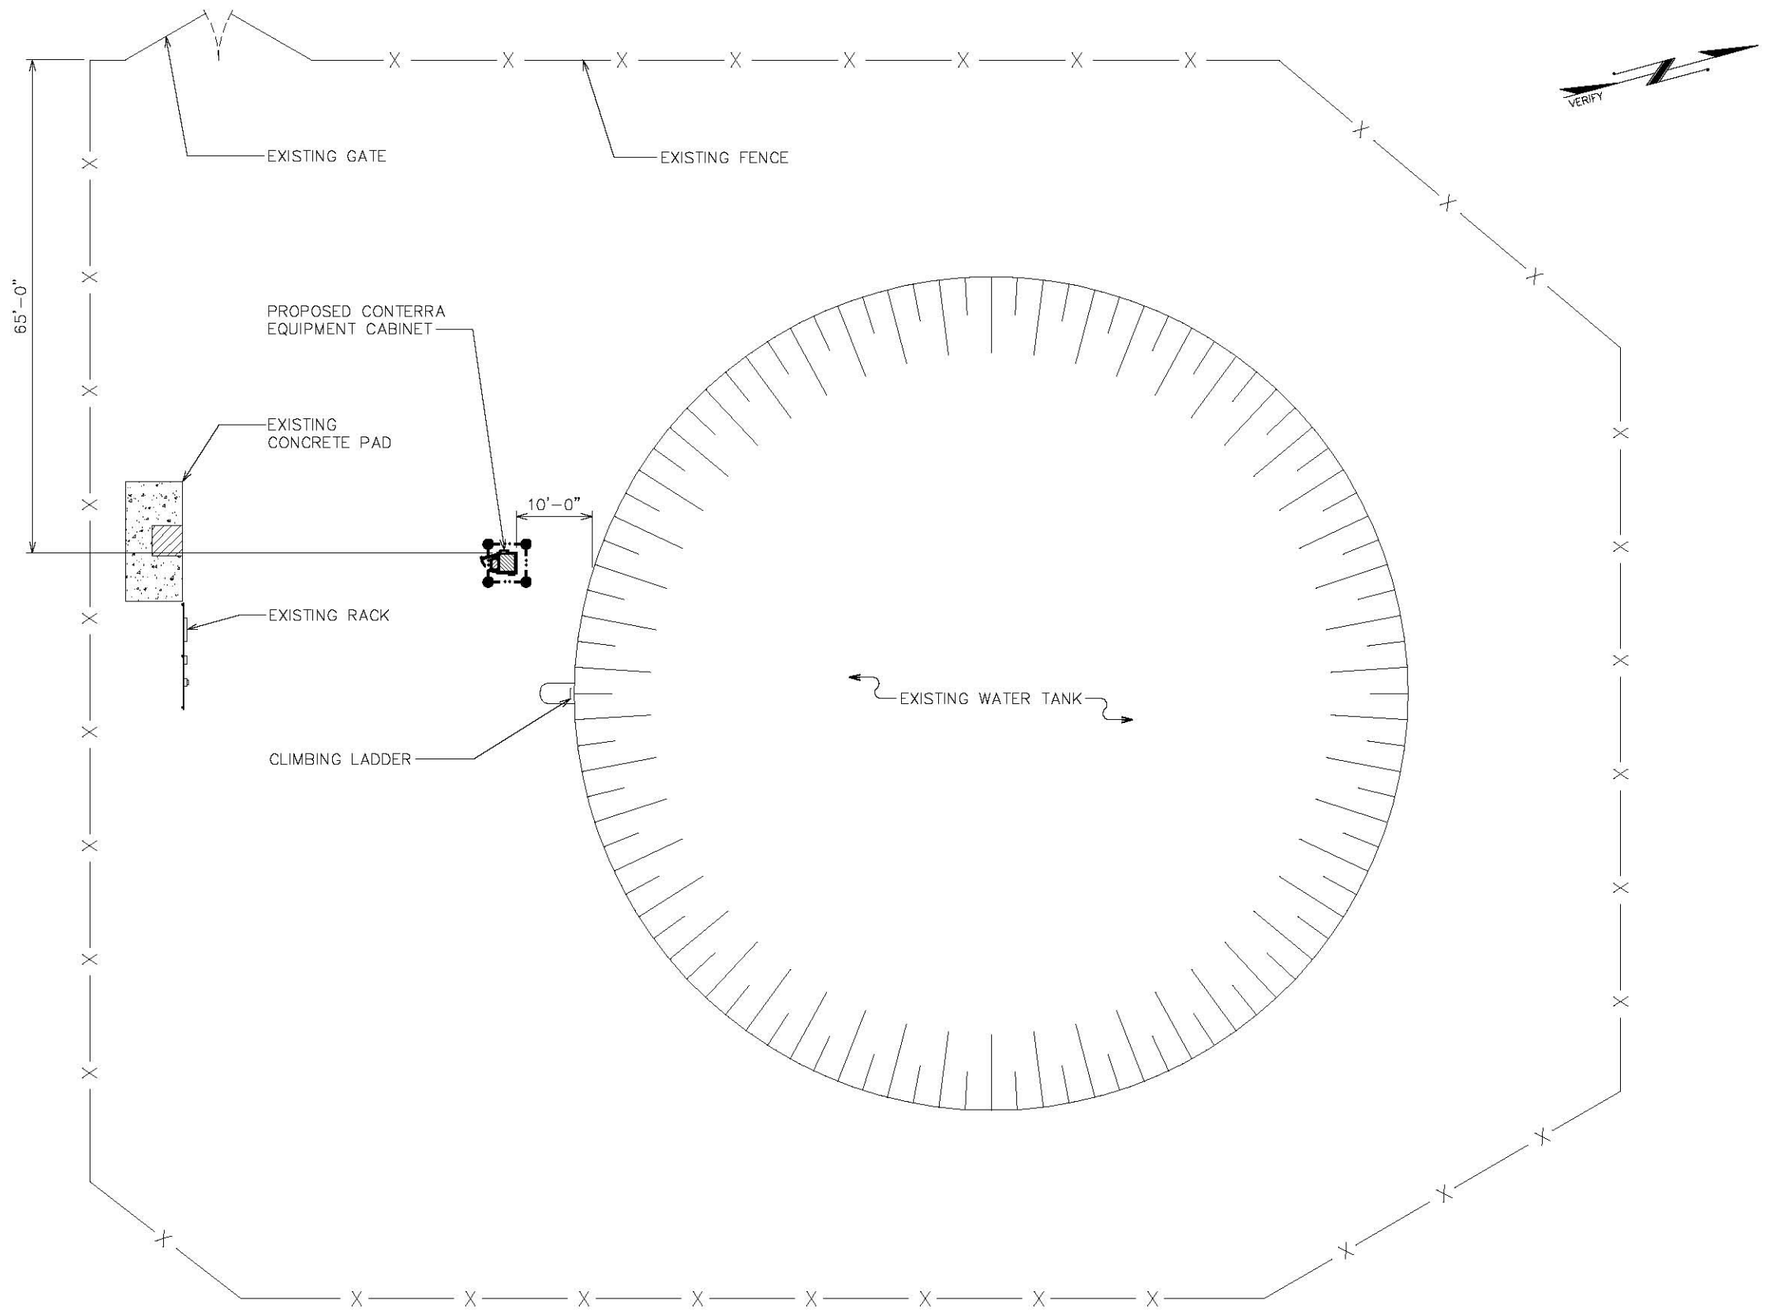

COMPOUND DETAIL

SCALE: 1" = 20'

0 20 40

SCALE IN FEET

PLANS PREPARED FOR:

CONTERRA ULTRA BROADBAND

2101 Rexford Road, Suite 200E
Charlotte, NC 28211
(704) 264-9625

PROJECT INFORMATION:

HUMBOLDT WT

PRESCOTT VALLEY, AZ
(YAVAPAI COUNTY)

PLANS PREPARED BY:

TOWER ENGINEERING PROFESSIONALS
3703 JUNCTION BOULEVARD
RALEIGH, NC 27603-5263
OFFICE: (919) 661-6351

SEAL:

PRELIMINARY
DO NOT USE FOR CONSTRUCTION

REV	DATE	ISSUED FOR:
0	7-6-09	PRELIMINARY

DRAWN BY: CSL | CHECKED BY: GMA

SHEET TITLE:

COMPOUND DETAIL

SHEET NUMBER: **C-1**

REVISION: **0**

TEP #: 091699