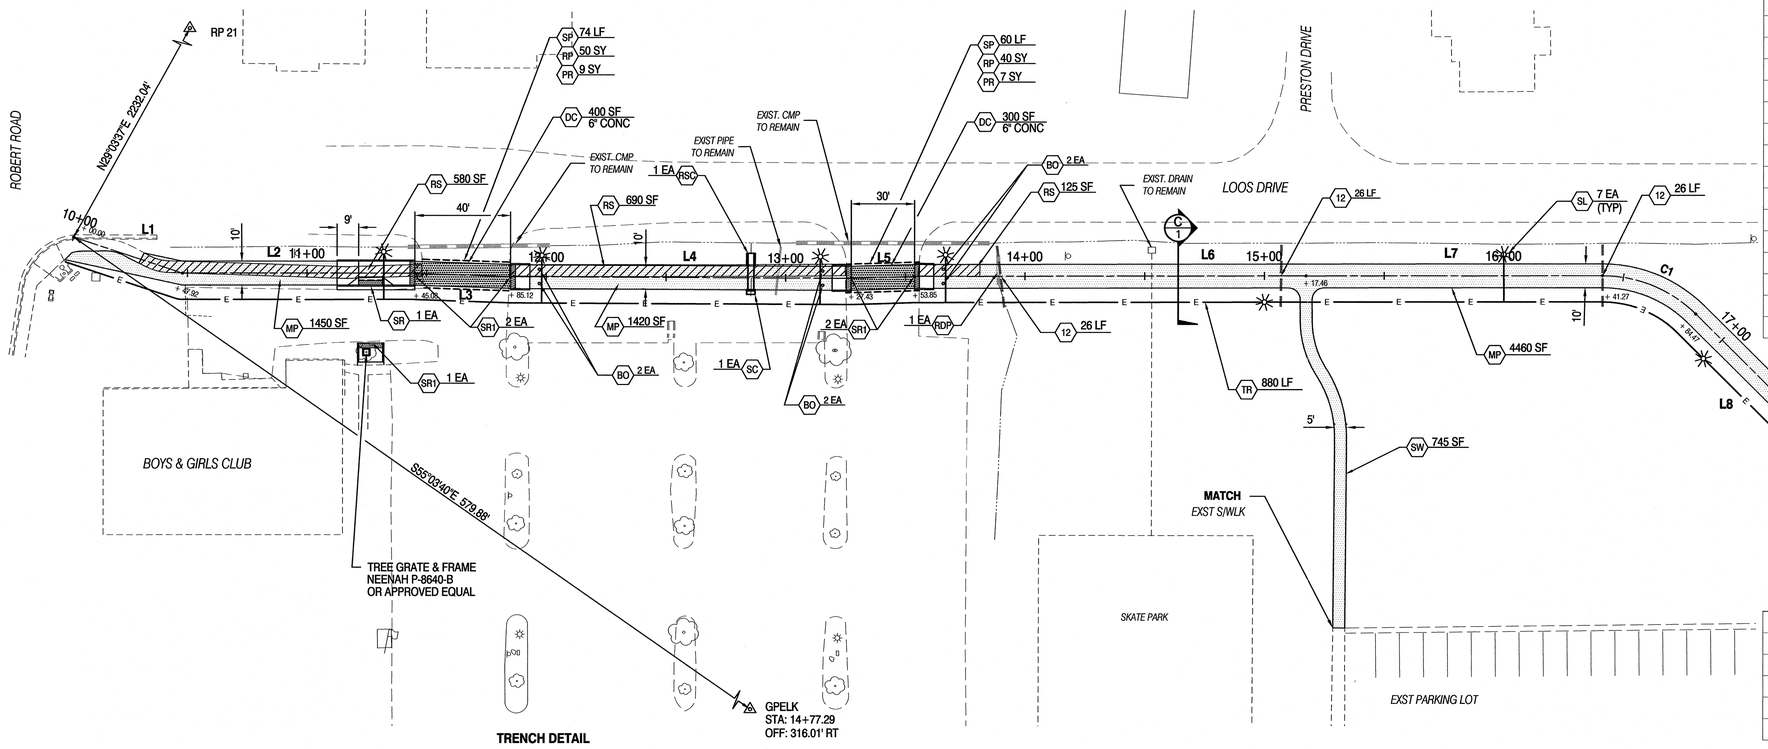

PAVING CONSTRUCTION NOTES			
BO	CONSTRUCT BOLLARD PER DET SHT. 2	10	EA
CG	CONSTRUCT 6" VERTICAL CURB PER YAG DET. 220, TYPE A	56	LF
DC	CONSTRUCT 10' M.U.P. AT D\WAY CROSSINGS W / 6" CONC. PER DET SHT. 2	1200	SF
MP	CONSTRUCT 10' M.U.P. PER DET SHT. 2	14300	SF
PR	PAVEMENT REPLACEMENT	30	SY
RP	REMOVE PAVEMENT	170	SY
RR	REMOVE DRIVEWAY RAMP	2	EA
RS	REMOVE SIDEWALK	1395	SF
SP	SAWCUT PAVEMENT	254	LF
SR	CONSTRUCT SIDEWALK RAMP: PER YAG DET 233 TYPE "C" (MODIFIED)	1	EA
SR1	CONSTRUCT SIDEWALK RAMP: PER MODIFIED RAMP DETAIL, SHEET 2	7	EA
SW	CONSTRUCT 5' WIDE SIDEWALK PER YAG DET 2-13	1500	SF
STORM DRAIN CONSTRUCTION NOTES			
12	INSTALL 12" CMP 14 GAUGE CULVERT	104	LF
18	INSTALL 18" CMP 14 GAUGE CULVERT	26	LF
RDP	REMOVE DRAINAGE PIPE	1	EA
RSC	REMOVE SCUPPER	1	EA
SC	CONSTRUCT 2.5' WIDE SCUPPER PER MAG DET. 206-1	1	EA

UTILITY CONSTRUCTION NOTES			
IL	CONSTRUCT 2" PVC IRRIGATION LINES	800	LF
IS	CONSTRUCT 4" PVC CONDUIT SLEEVES FOR FUTURE IRRIGATION LINES	182	LF
LC	CONSTRUCT 4" PVC CONDUIT FOR STREETLIGHTS	3100	LF
SL	INSTALL PATH LIGHTS ALONG PATH (WAUSAU TILE TF 6050)	15	EA
TR	CONSTRUCT TRENCH FOR ELECTRIC AND IRRIGATION LINES, PER DET. THIS SHT	1812	LF

TRENCH DETAIL

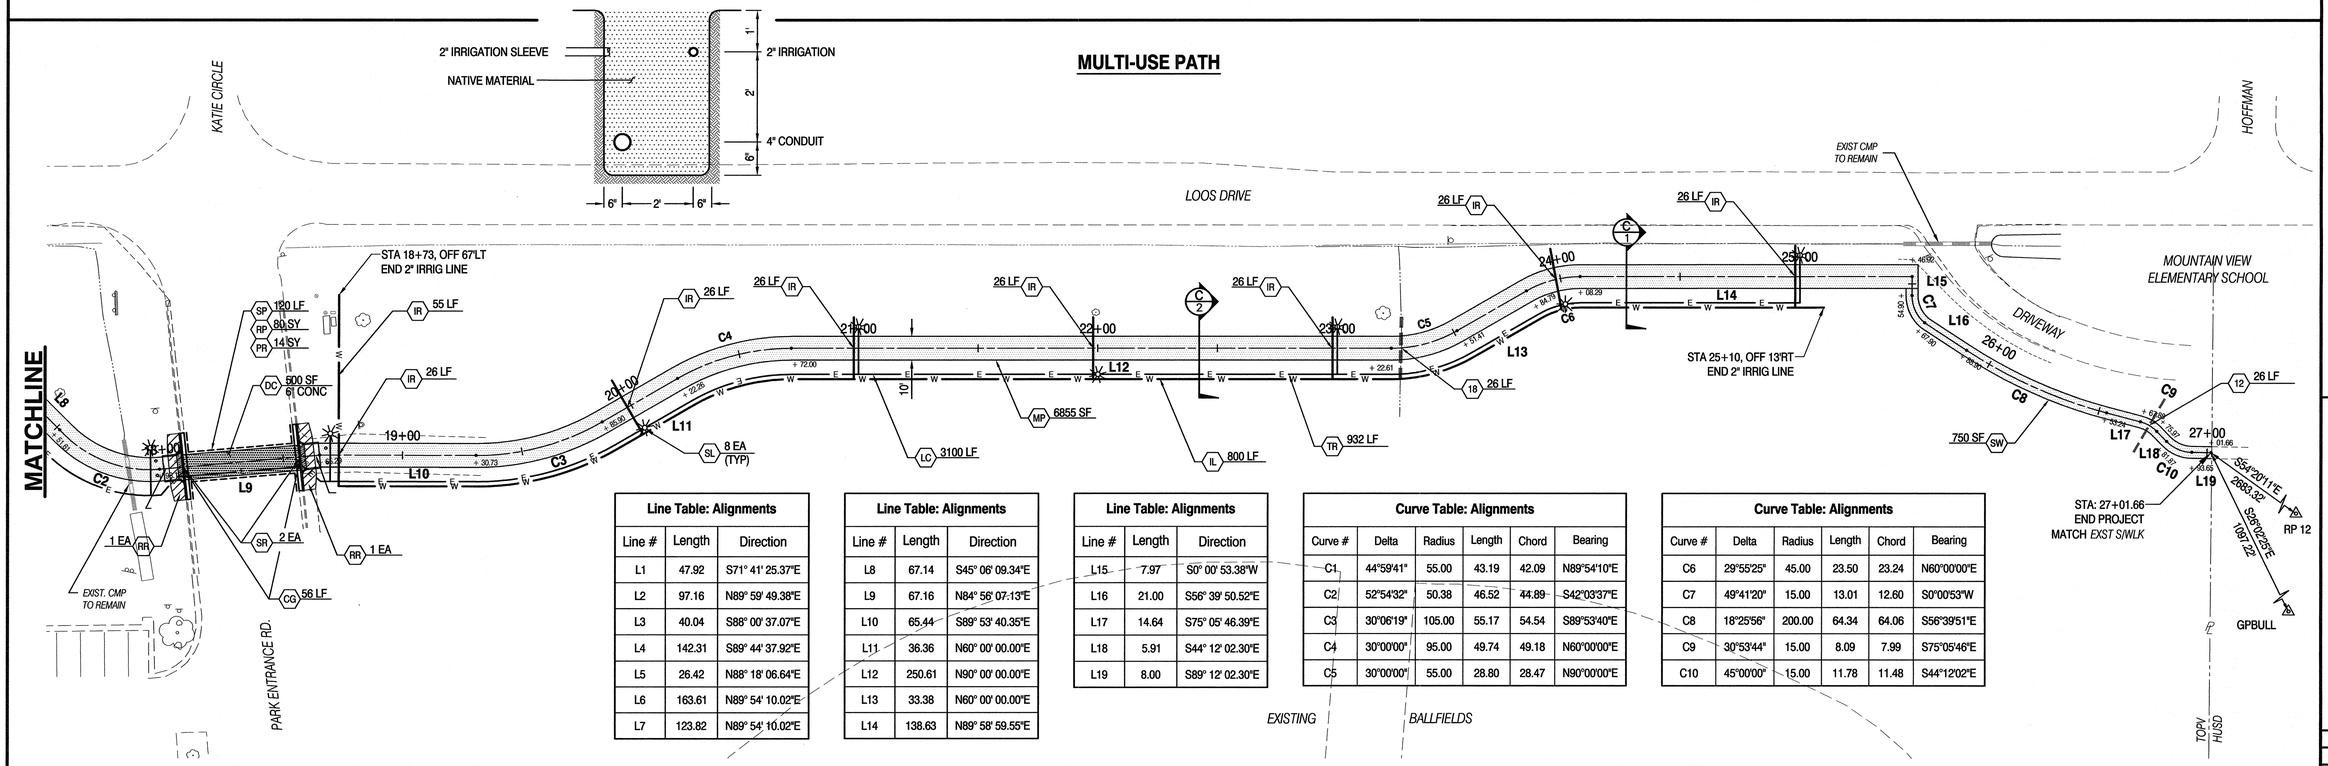

Line Table: Alignments		
Line #	Length	Direction
L1	47.92	S71° 41' 25.37"E
L2	97.16	N89° 59' 49.38"E
L3	40.04	S88° 00' 37.07"E
L4	142.31	S89° 44' 37.92"E
L5	26.42	N88° 18' 06.64"E
L6	163.61	N89° 54' 10.02"E
L7	123.82	N89° 54' 10.02"E

Line Table: Alignments		
Line #	Length	Direction
L8	67.14	S45° 06' 09.34"E
L9	67.16	N84° 56' 07.13"E
L10	65.44	S89° 53' 40.35"E
L11	36.36	N60° 00' 00.00"E
L12	250.61	N90° 00' 00.00"E
L13	33.38	N60° 00' 00.00"E
L14	138.63	N89° 58' 59.55"E

Line Table: Alignments		
Line #	Length	Direction
L15	7.97	S0° 00' 53.38"W
L16	21.00	S56° 39' 50.52"E
L17	14.64	S75° 05' 46.39"E
L18	5.91	S44° 12' 02.30"E
L19	8.00	S89° 12' 02.30"E

Curve Table: Alignments					
Curve #	Delta	Radius	Length	Chord	Bearing
C1	44°59'41"	55.00	43.19	42.09	N89°54'10"E
C2	52°54'32"	50.38	46.52	44.89	S42°03'37"E
C3	30°06'19"	105.00	55.17	54.54	S89°53'40"E
C4	30°00'00"	95.00	49.74	49.18	N60°00'00"E
C5	30°00'00"	55.00	28.80	28.47	N90°00'00"E

Curve Table: Alignments					
Curve #	Delta	Radius	Length	Chord	Bearing
C6	29°55'25"	45.00	23.50	23.24	N60°00'00"E
C7	49°41'20"	15.00	13.01	12.60	S0°00'53"W
C8	18°25'56"	200.00	64.34	64.06	S56°39'51"E
C9	30°53'44"	15.00	8.09	7.99	S75°05'46"E
C10	45°00'00"	15.00	11.78	11.48	S44°12'02"E

REVISIONS			
NO.	DESCRIPTION:	REV BY	CHK BY	DATE

DAVA & ASSOCIATES, INC.
PLANNING
ENGINEERING
SURVEYING
310 East Union Street
Prescott, Arizona 86303
(928) 778-7387
Email: dava@DavaCivil.com

DRW: GHH | DES: GHH | CHK: GMB

Registered Professional Engineer (Civil) CERTIFICATE NO. 29906 GORDON M. BOWERS Date Signed 12/4/2007 ARIZONA, U.S.A. Expires 12/31/2011

TOWN OF PRESCOTT VALLEY

LOOS DRIVE MULTI-USE PATH IMPROVEMENTS

MULTI-USE PATH PLAN SHEET

K:\374gs\374mm\yACAD-mm\yDWG\PLANS\G-C NOTS.dwg 12/4/2007 3:37:22 PM LMST

JAN 2010

374BGSWK

SHEET 3 of 3