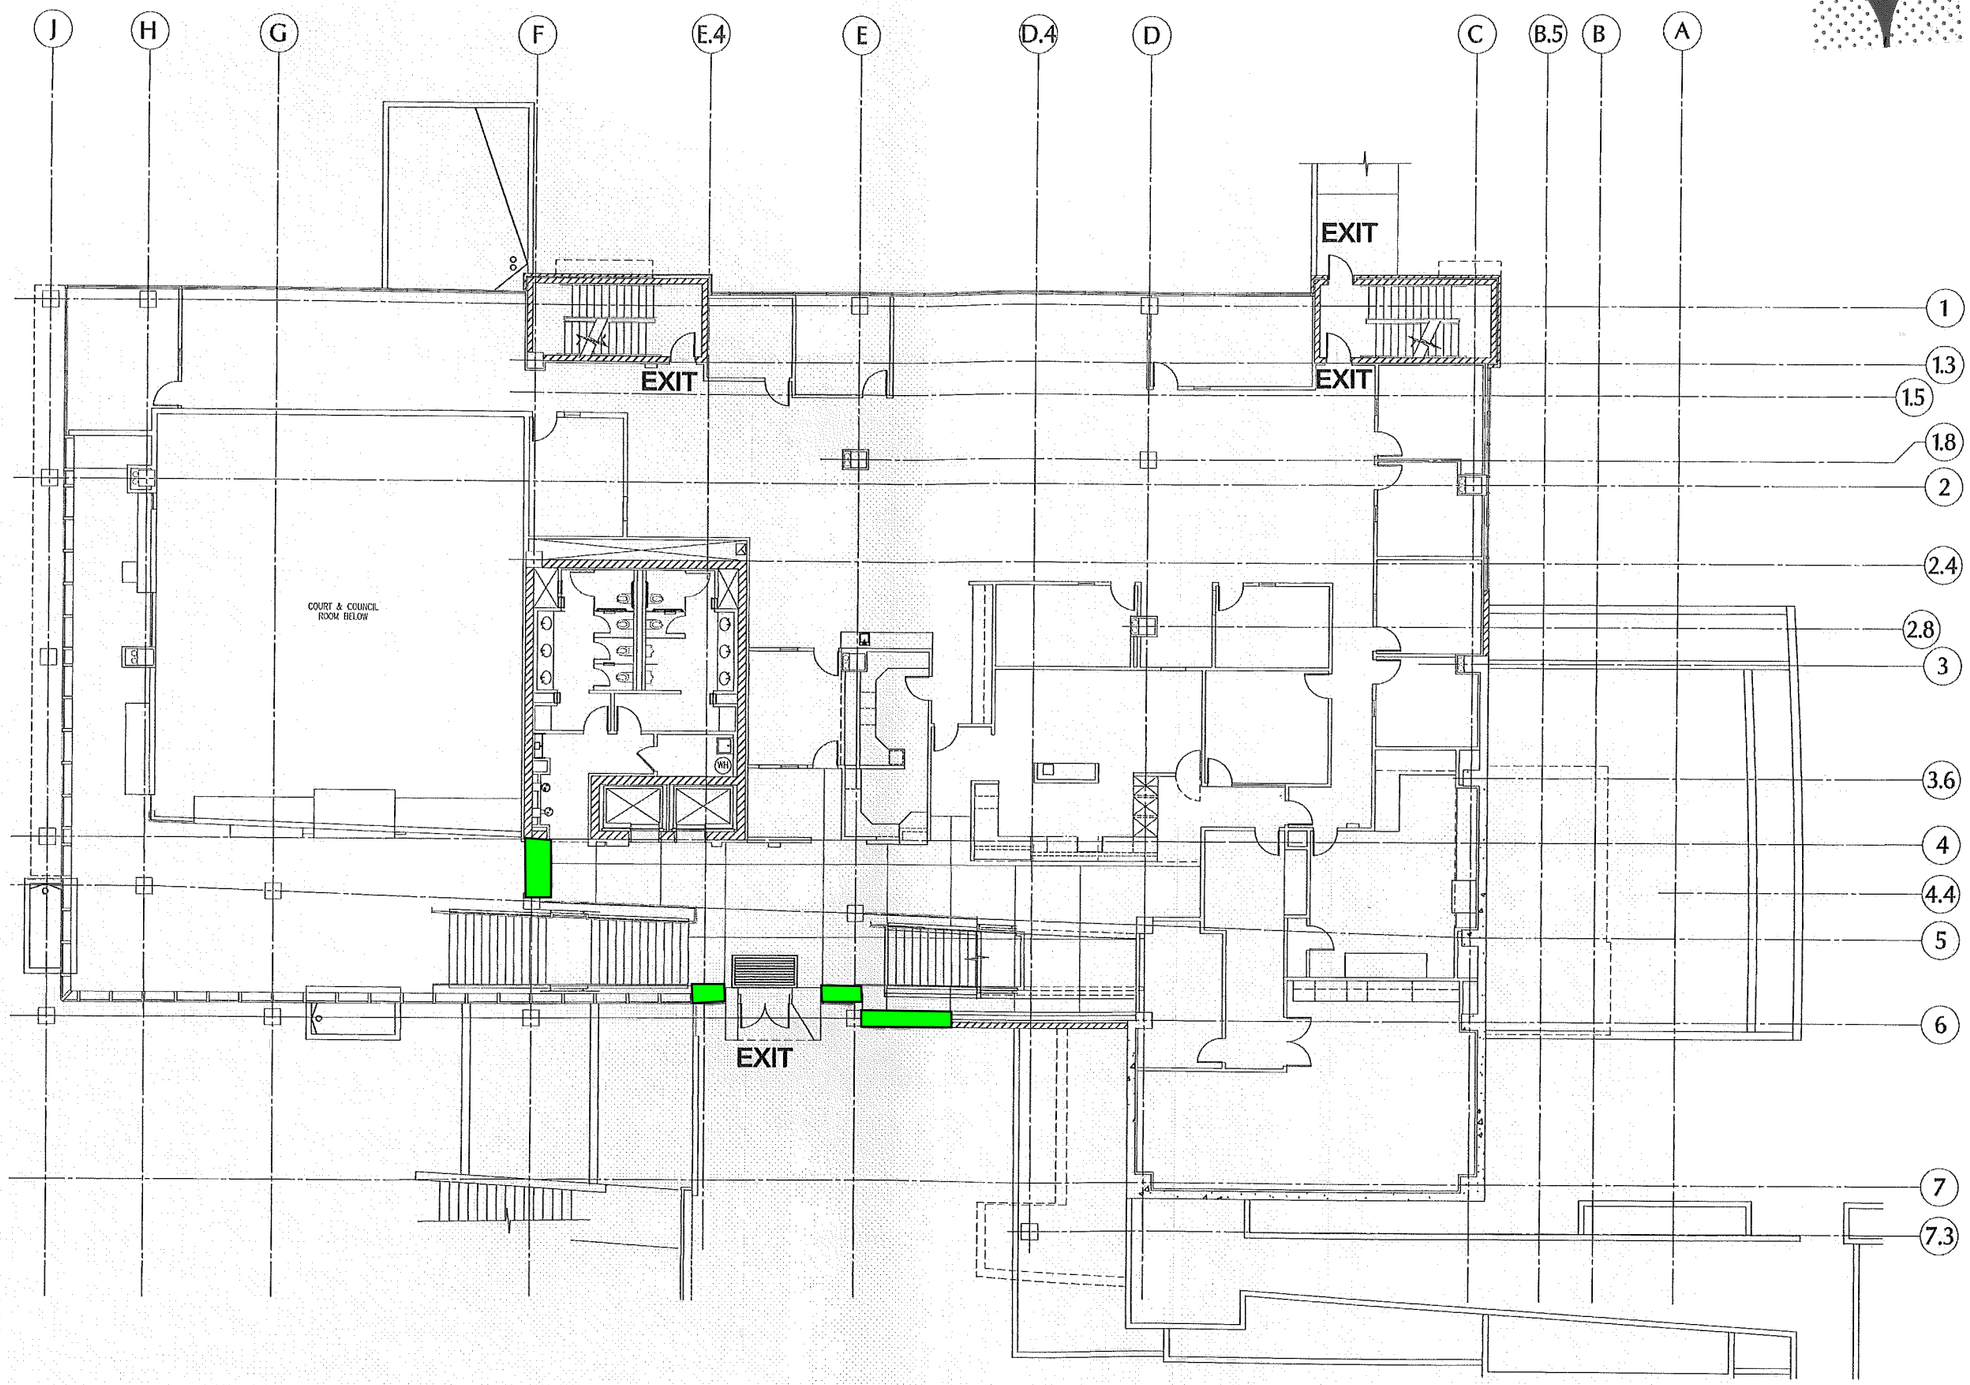

EXISTING FLOOR PLAN (LEVEL – 2)

SCALE: 1/8" = 1'-0"

REGISTERED ARCHITECT
CERTIFICATE NO. 13901
DOUGLAS DONALD STROH
10/15/09
ARIZONA, U.S.A.
EXPIRES 06/30/2010

STROH ARCHITECTURE, INC.
132 S. Montezuma Street
Prescott, AZ 86303
928-771-0548

PRESCOTT VALLEY TOWN HALL
LIBRARY CONVERSION

PRESCOTT VALLEY, ARIZONA

REVISION

SHEET

A-2.0

DATE: 10/15/09

JOB NO.: 09105