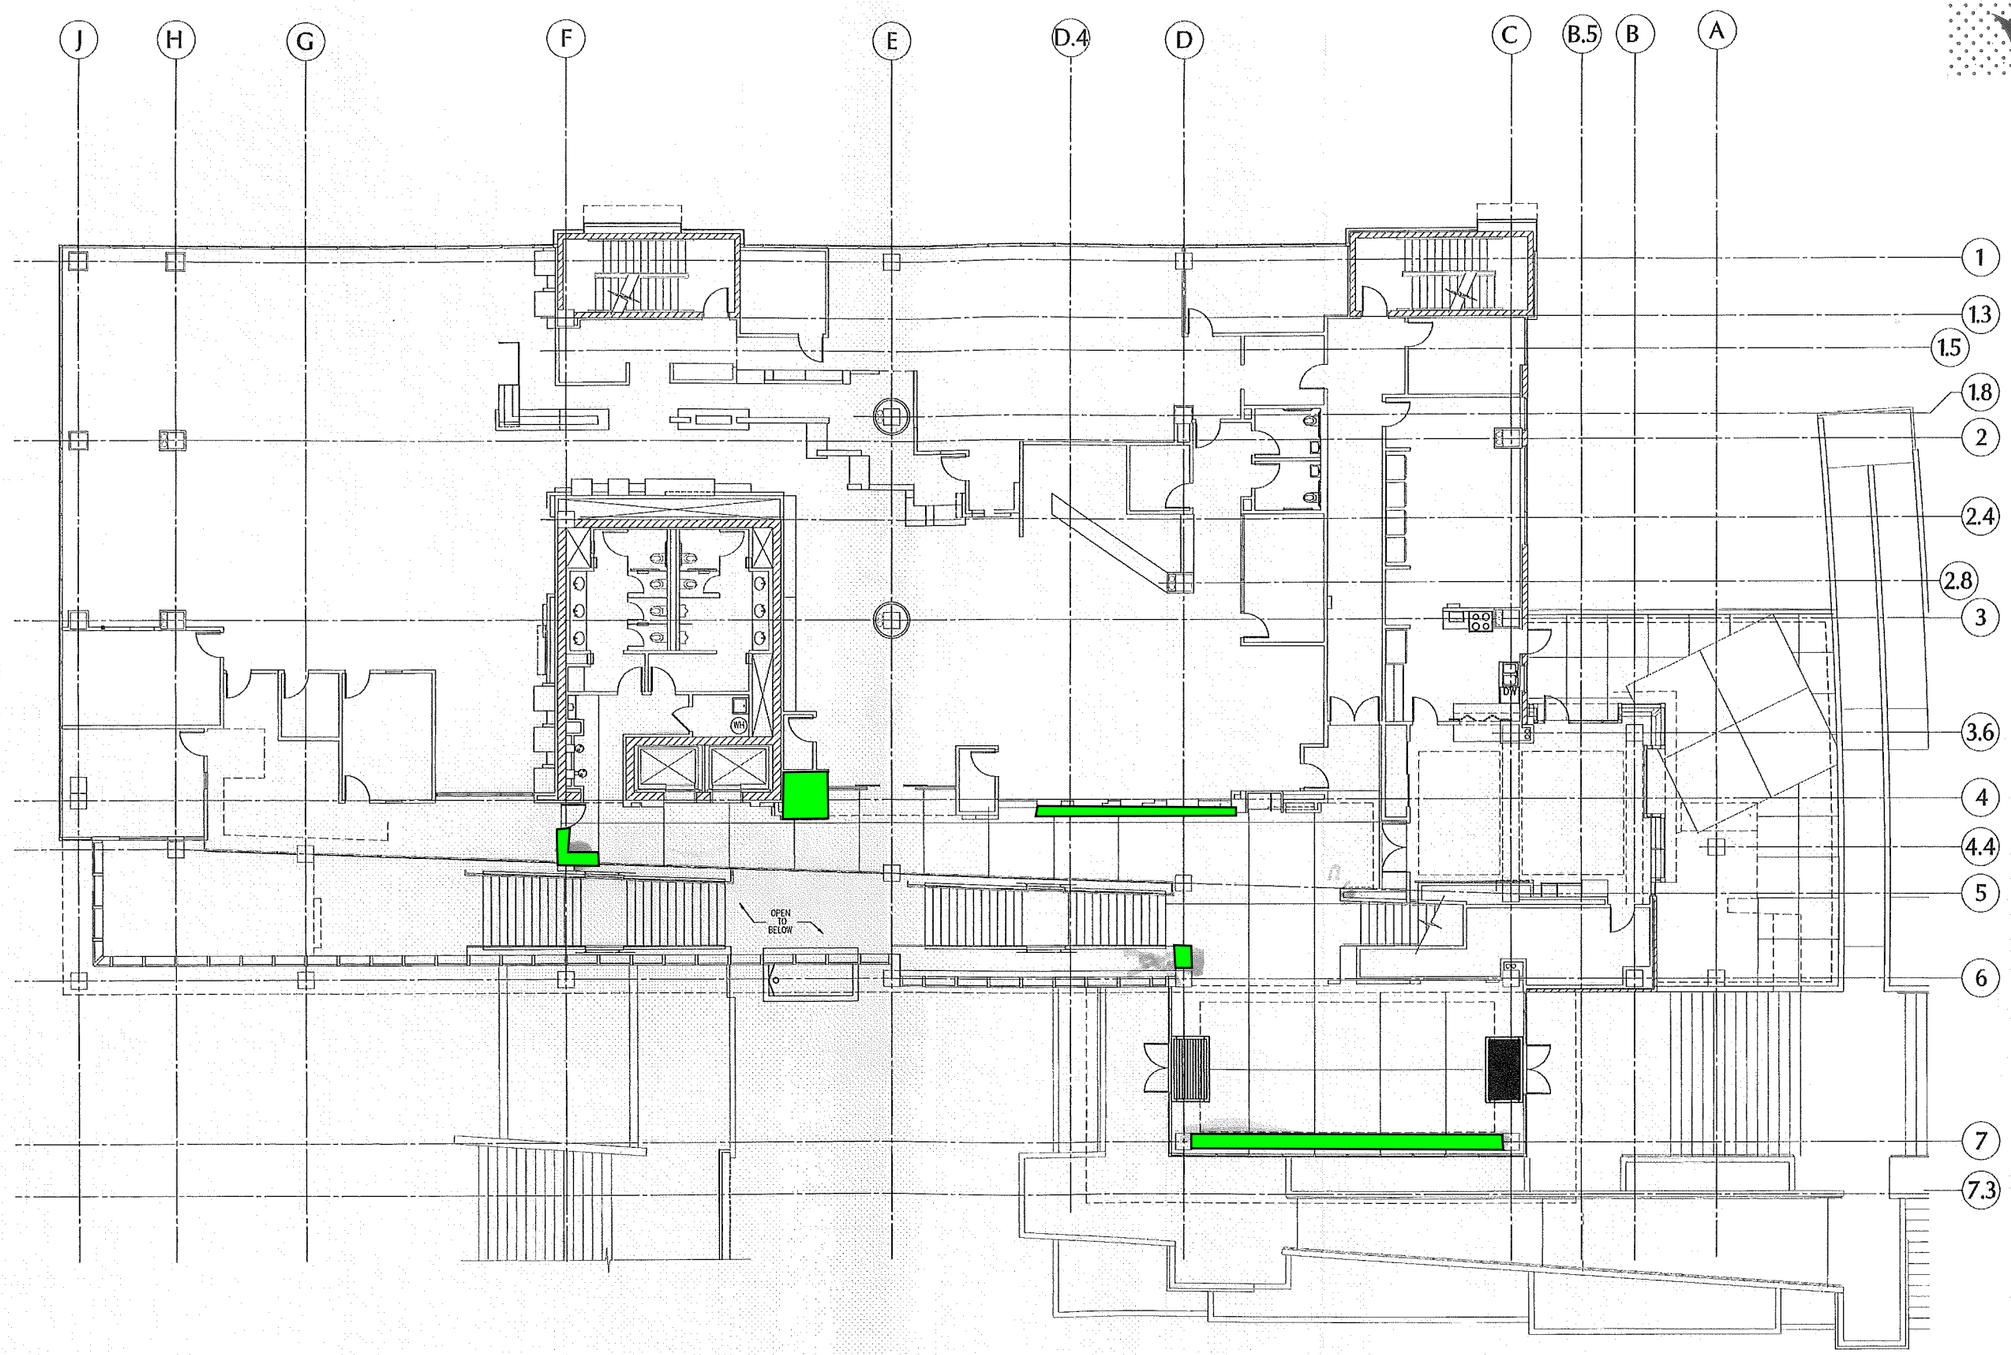

EXISTING FLOOR PLAN (LEVEL – 3)

SCALE: 1/8" = 1'-0"

NORTH

STROH ARCHITECTURE, INC.
132 S. Montezuma Street
Prescott, AZ 86303
928-771-0548

PRESCOTT VALLEY TOWN HALL LIBRARY CONVERSION

PRESCOTT VALLEY, ARIZONA

REVISION

SHEET

A-2.1

DATE: 10/15/09

JOB NO.: 09105