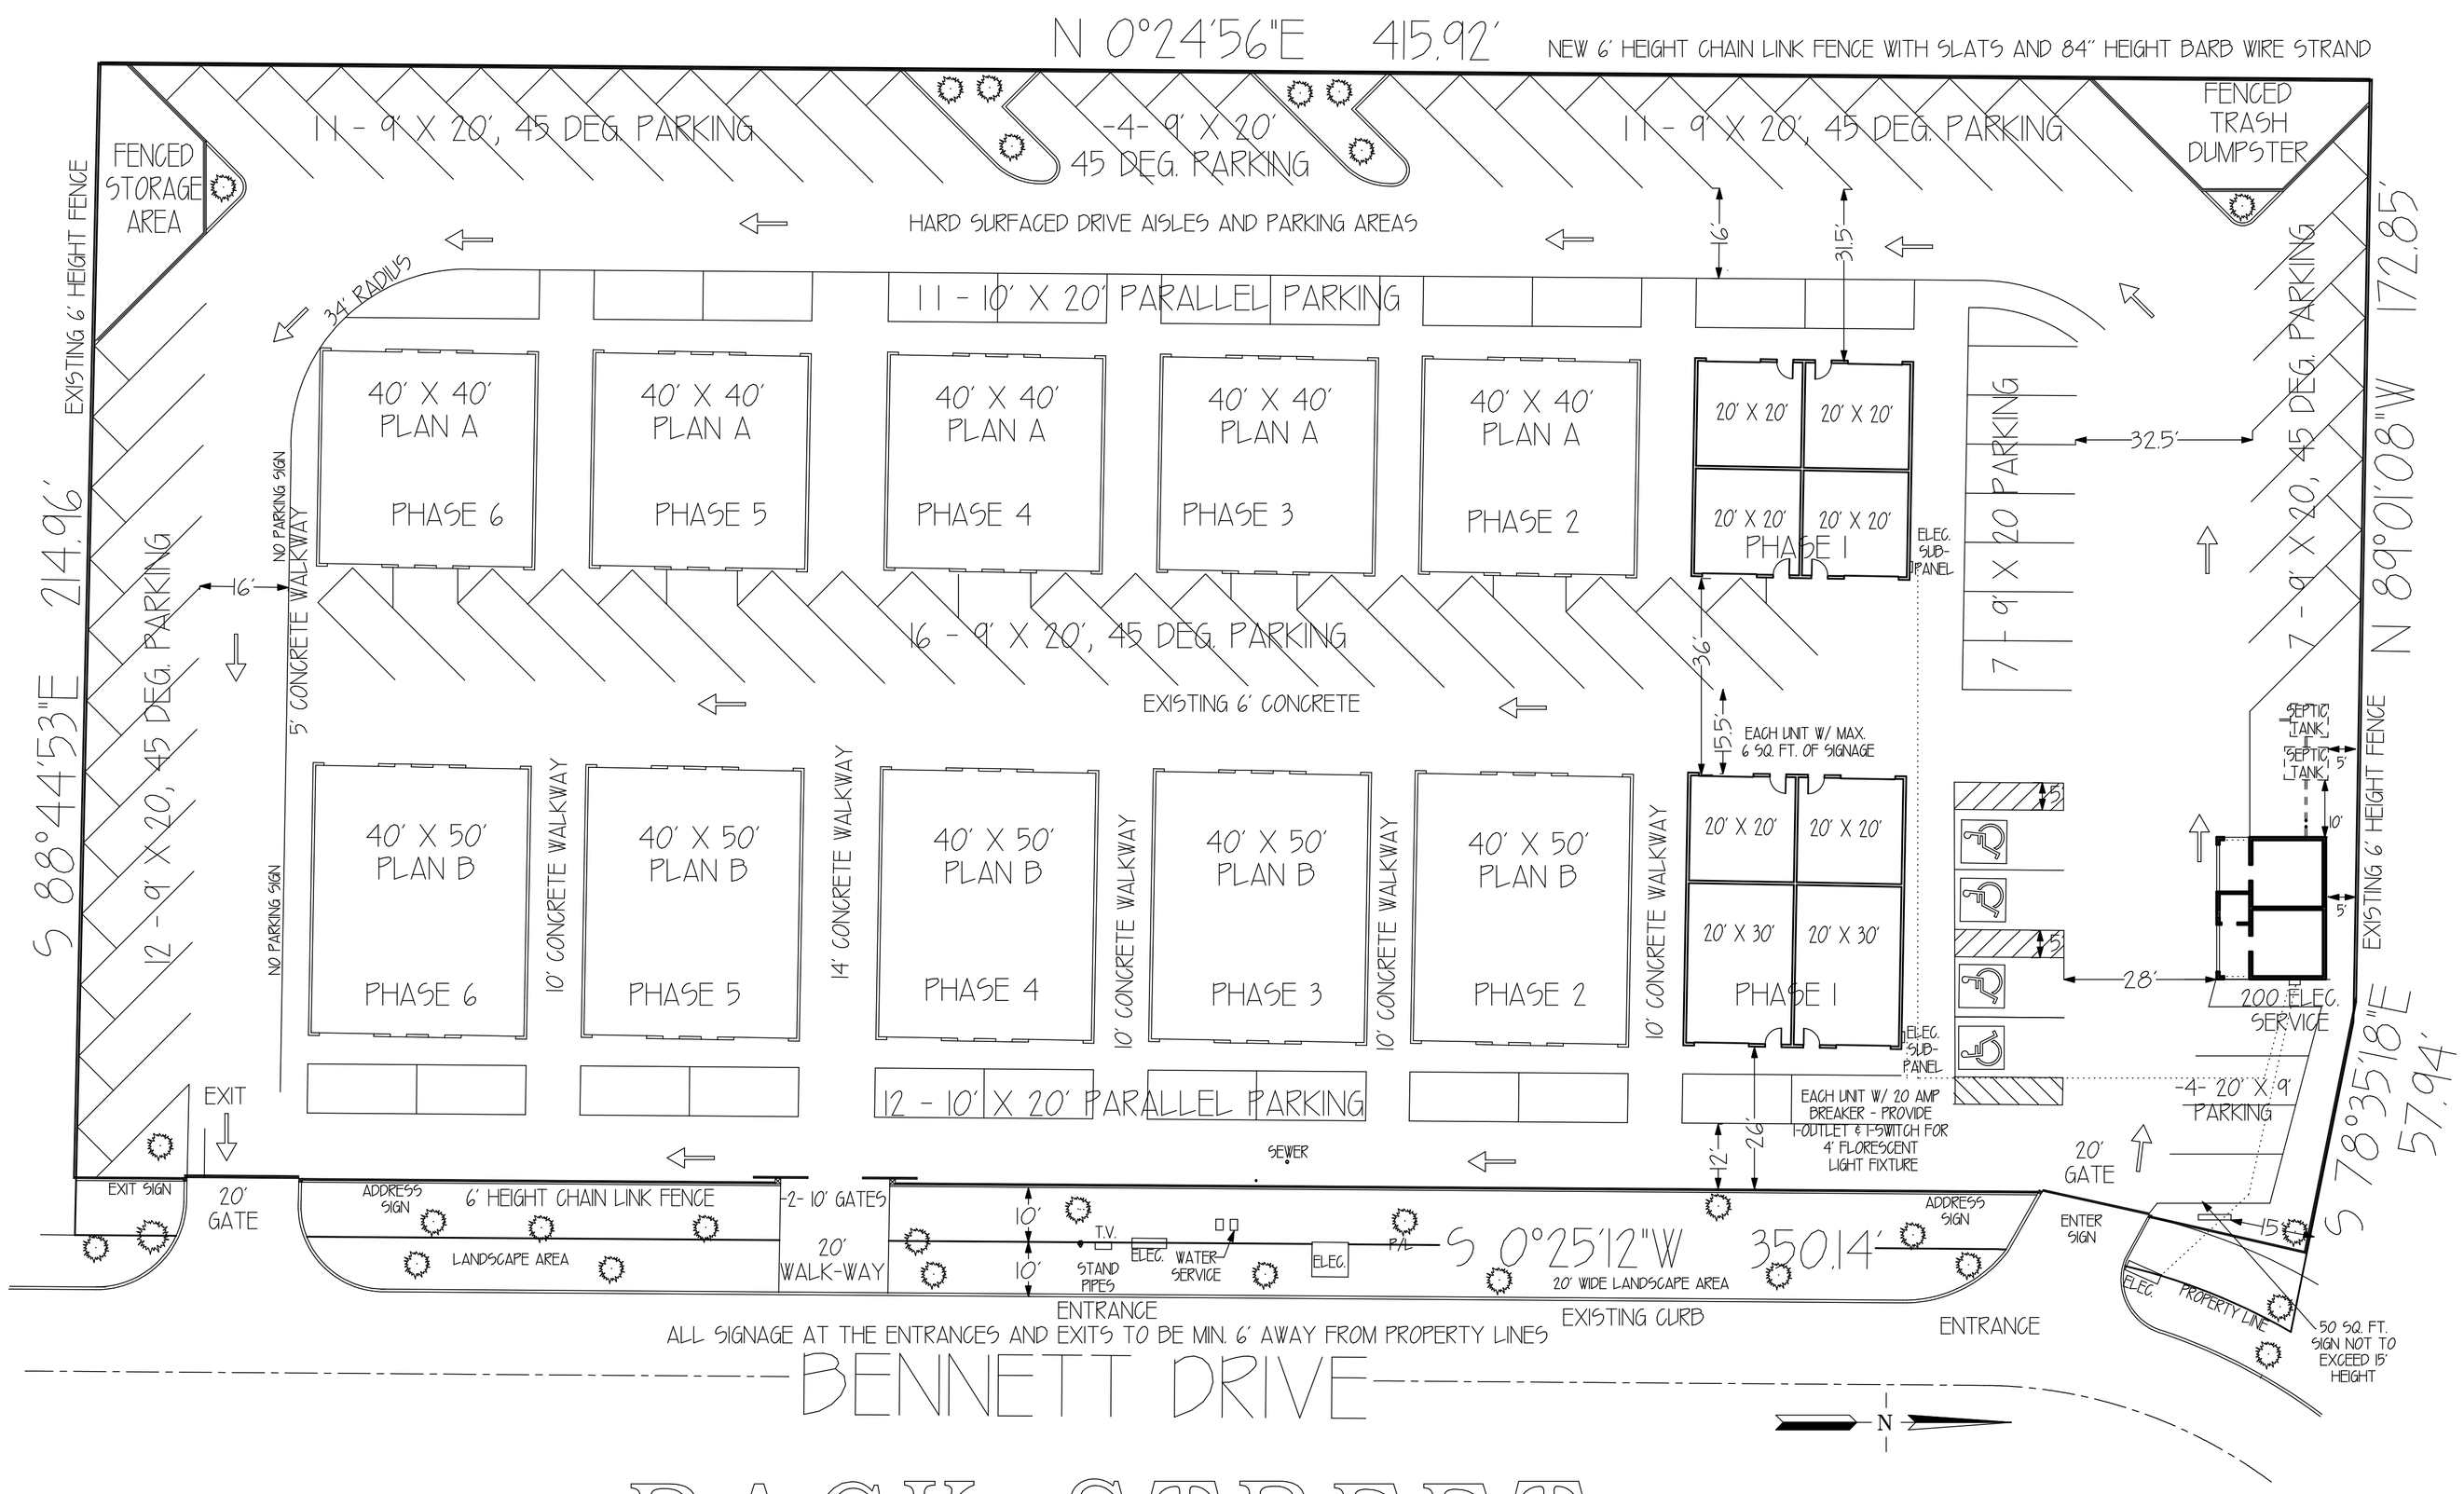

BACK STREET

Mini Warehouses

SHOWING 88 PARKING SPACES

EACH UNIT SEPARATED WITH 1-HOUR FIRE WALL PROTECTION