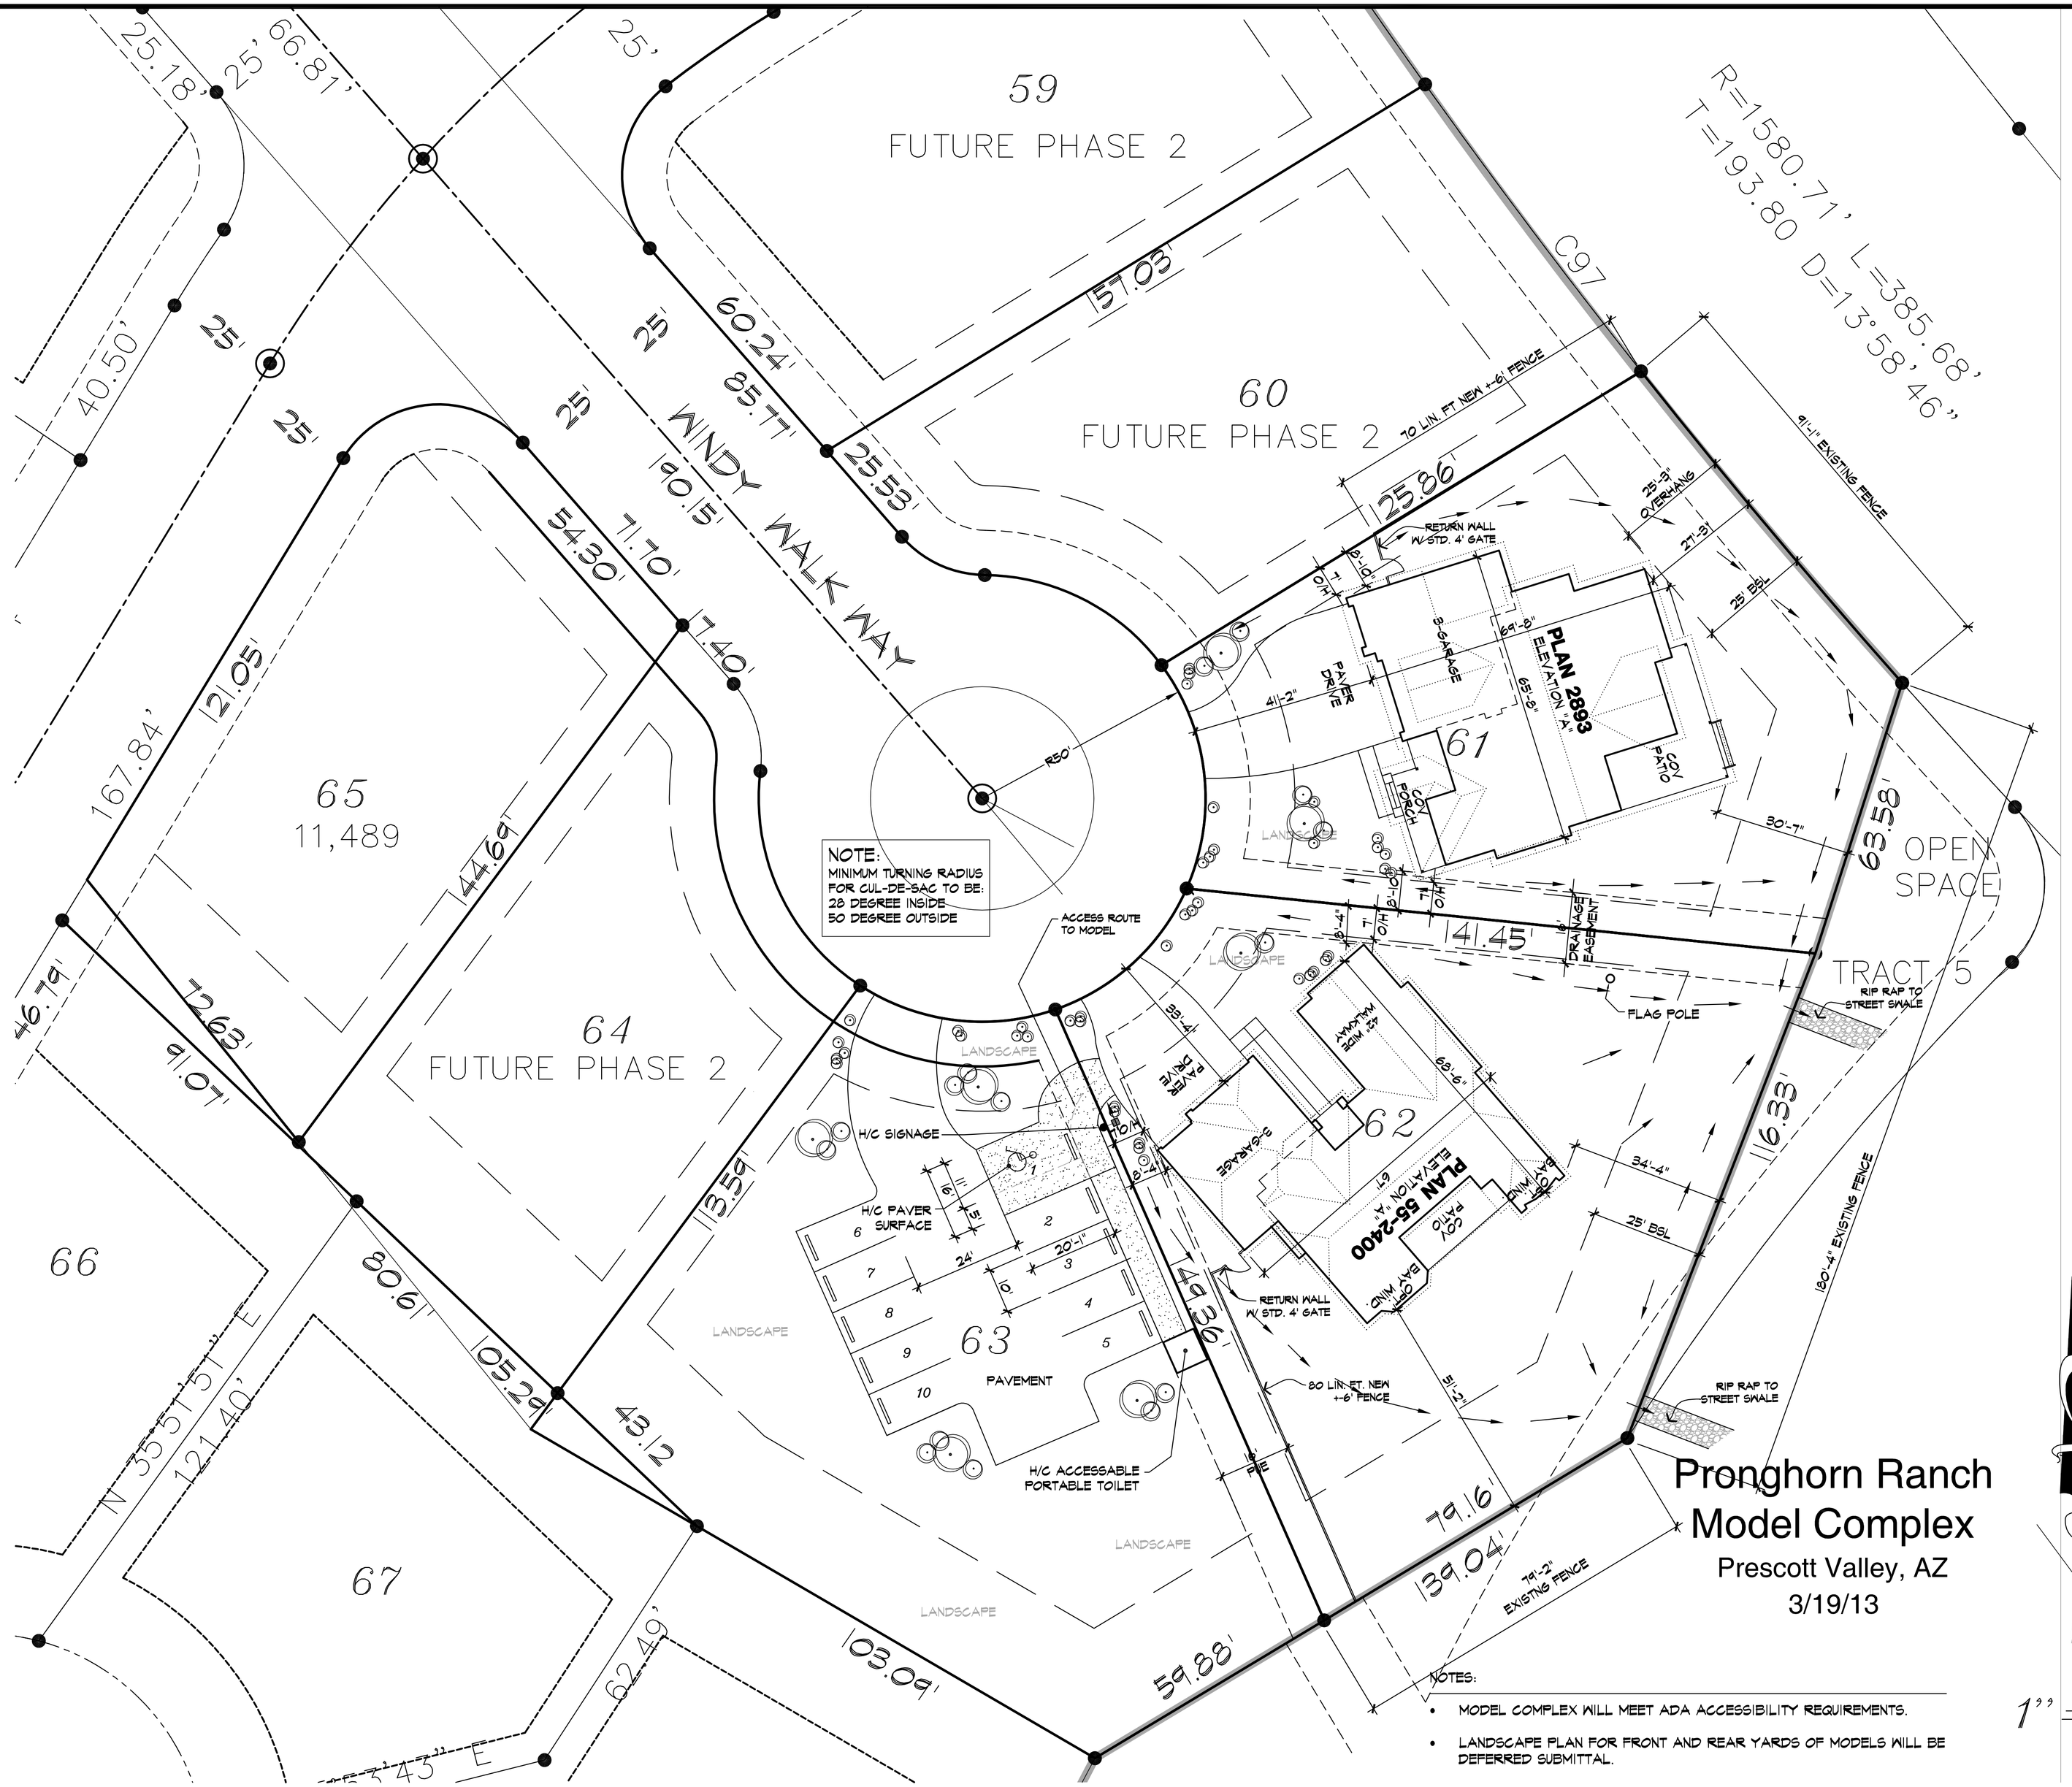

NOTES:

- MODEL COMPLEX WILL MEET ADA ACCESSIBILITY REQUIREMENTS.
- LANDSCAPE PLAN FOR FRONT AND REAR YARDS OF MODELS WILL BE DEFERRED SUBMITTAL.

STEVEN J. STIEMSMA
ARCHITECT
3341 W. HONOR COURT, ANTHEM, AZ 85086
Phone: (623) 330-0101 www.stiemsma.com

These drawings are instruments of service and are the property of Steven J. Stiemsma, Architect. Steven J. Stiemsma expressly reserves its common law copyright and other property rights to these plans. These plans are not to be reproduced, changed or copied in any form or manner whatsoever, nor are they to be assigned to any third party, without first obtaining the express written permission and consent of Steven J. Stiemsma.
© COPYRIGHT 2013, Steven J. Stiemsma

MHI RESIDENTIAL, INC.
2320 E BASELINE RD. SUITE 148-A55
PHOENIX, AZ 85042
Mandalay HOMES

Pronghorn Ranch

FINAL DEVELOPMENT PLAN
Prescott Valley, AZ

REV.	DATE:
	3/26/13

SHEET NO.
SP