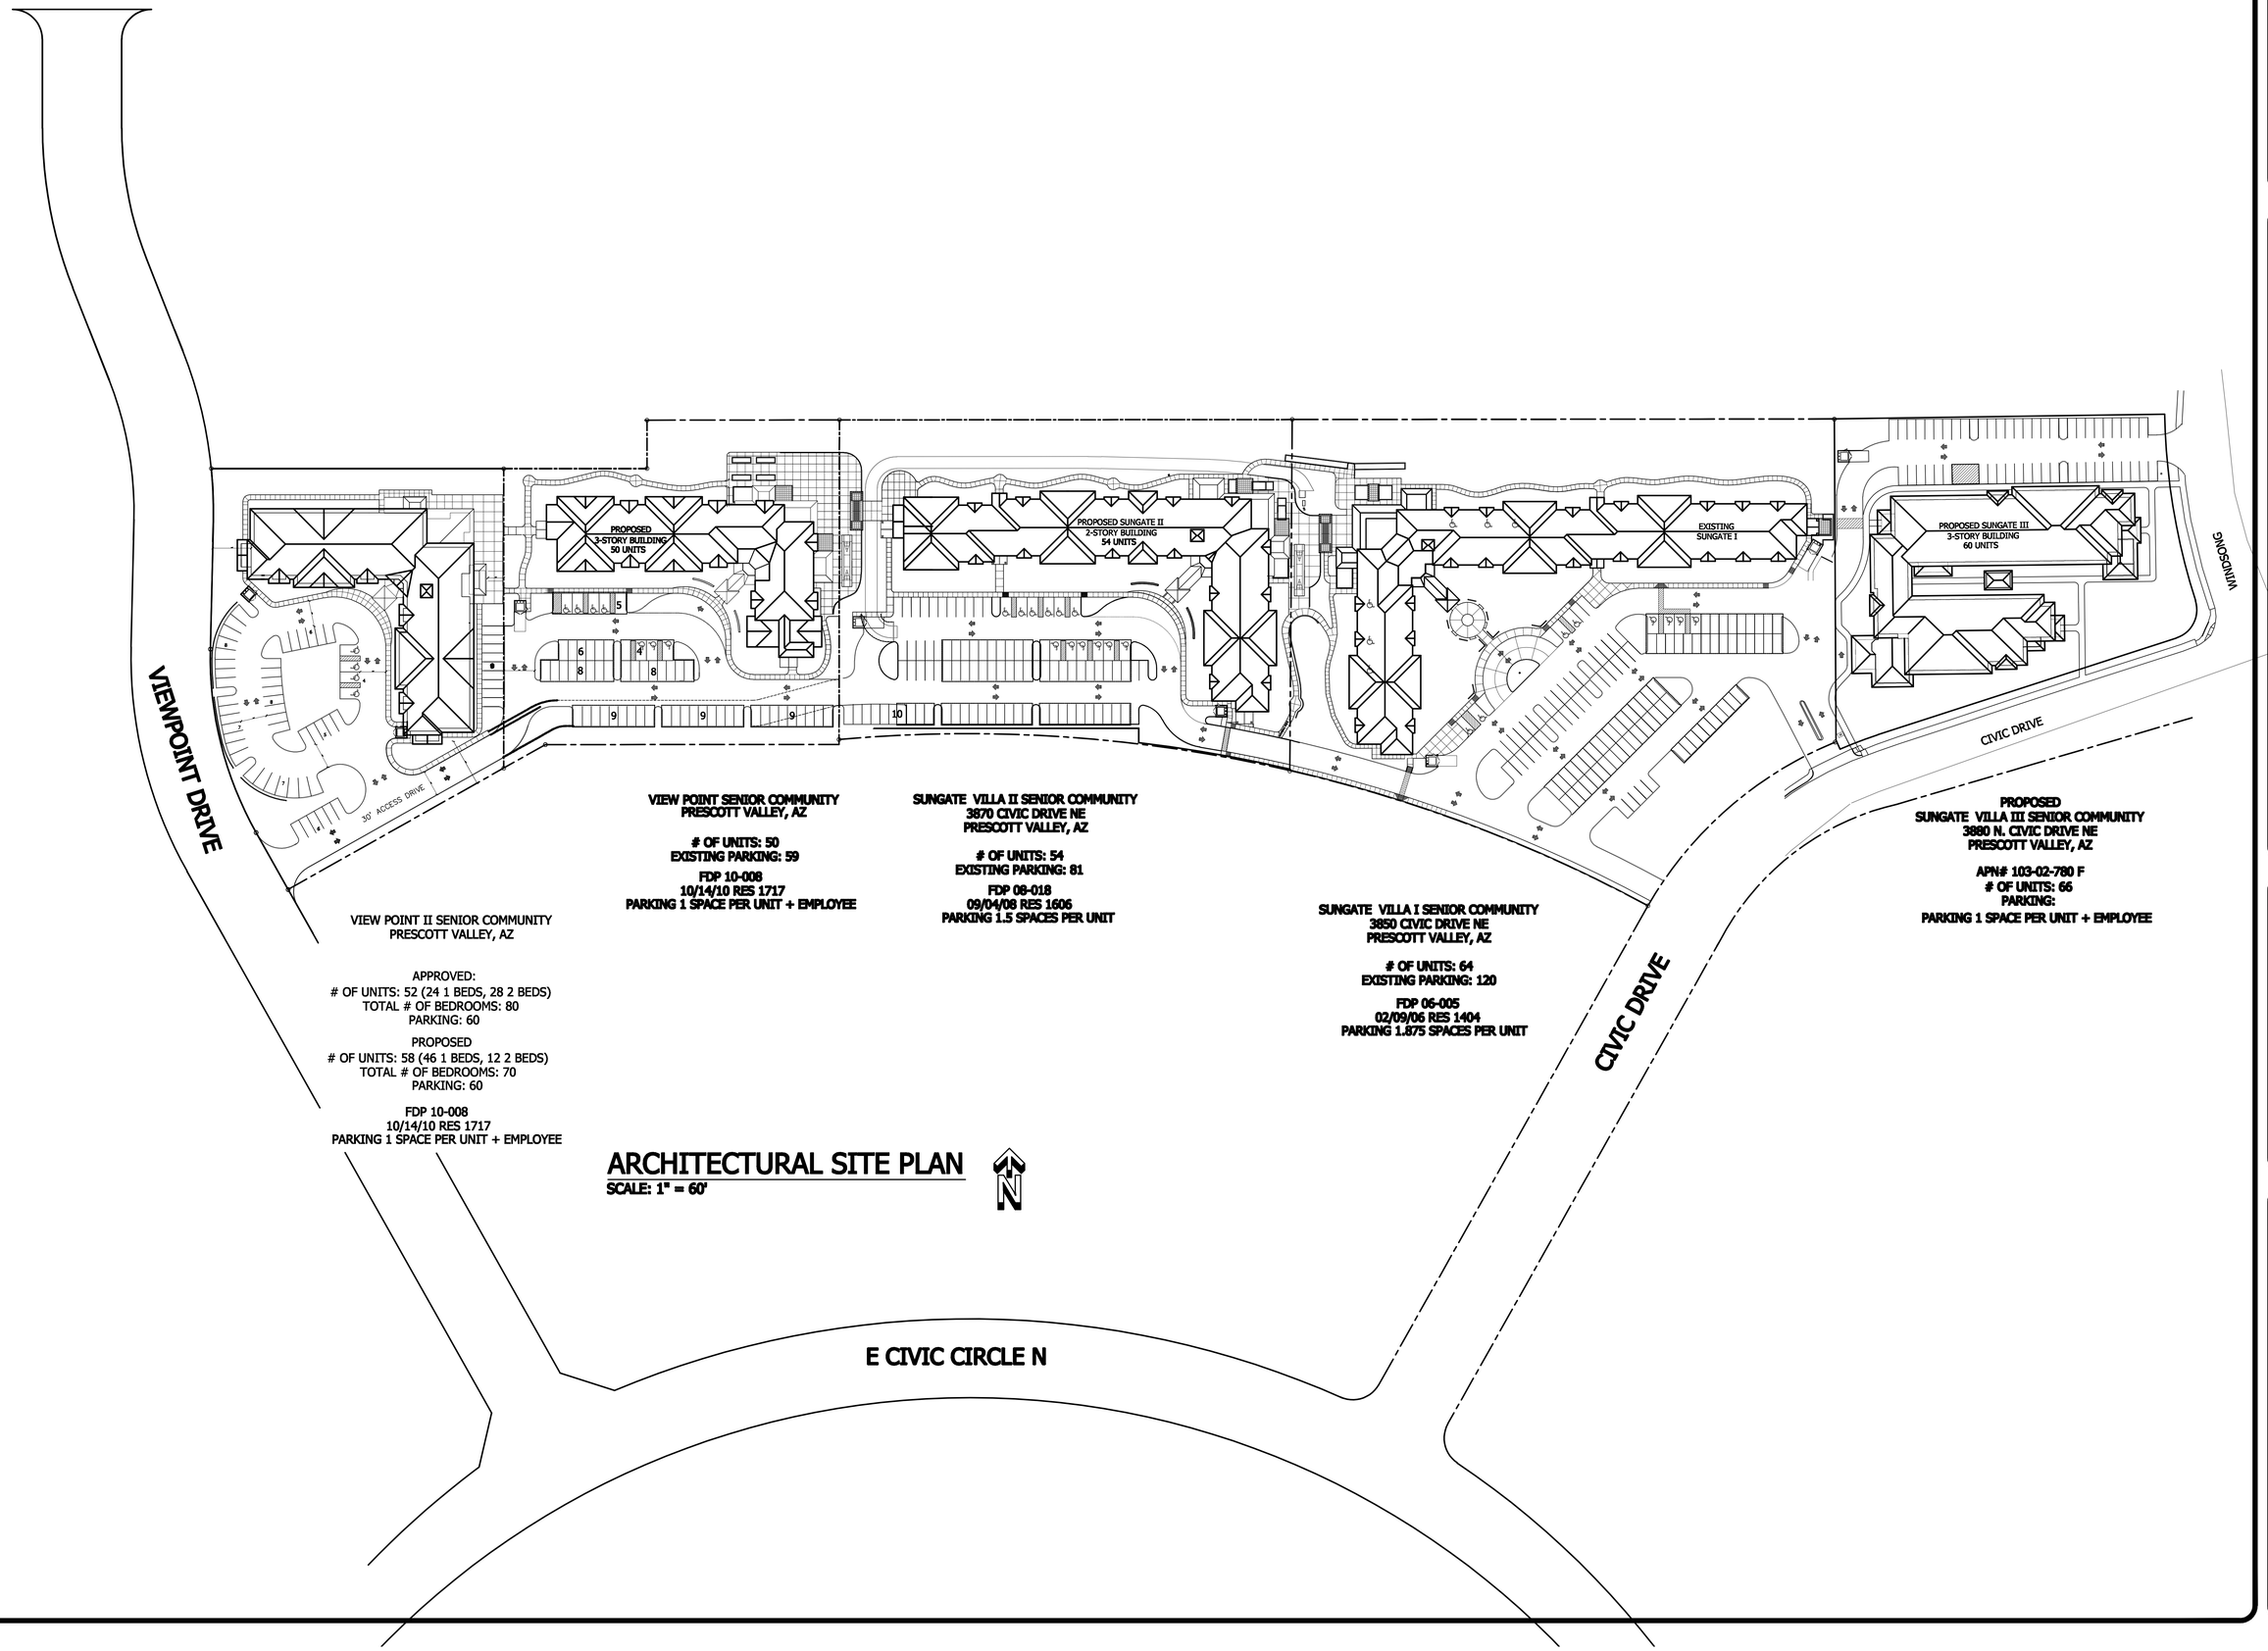



FERGIS & ASSOCIATES, inc.
Architecture
7320 North 16th Street, suite 22
Phoenix, Arizona 85020
phone:602.279.1693
fax:602.861.2393


SUNGATE VILLA III SENIOR COMMUNITY
/PRESCOTT VALLEY LP
c/o WESCAP DEVELOPMENT, LLC
4745 N. 7th ST. #110
PHOENIX, AZ 85014

SUNGATE VILLA III
SENIOR COMMUNITY

COPYRIGHT 2008

REVISIONS:

TITLE:
PROJECT: 11001
DATE: SEPTEMBER 19, 2013

SHEET: