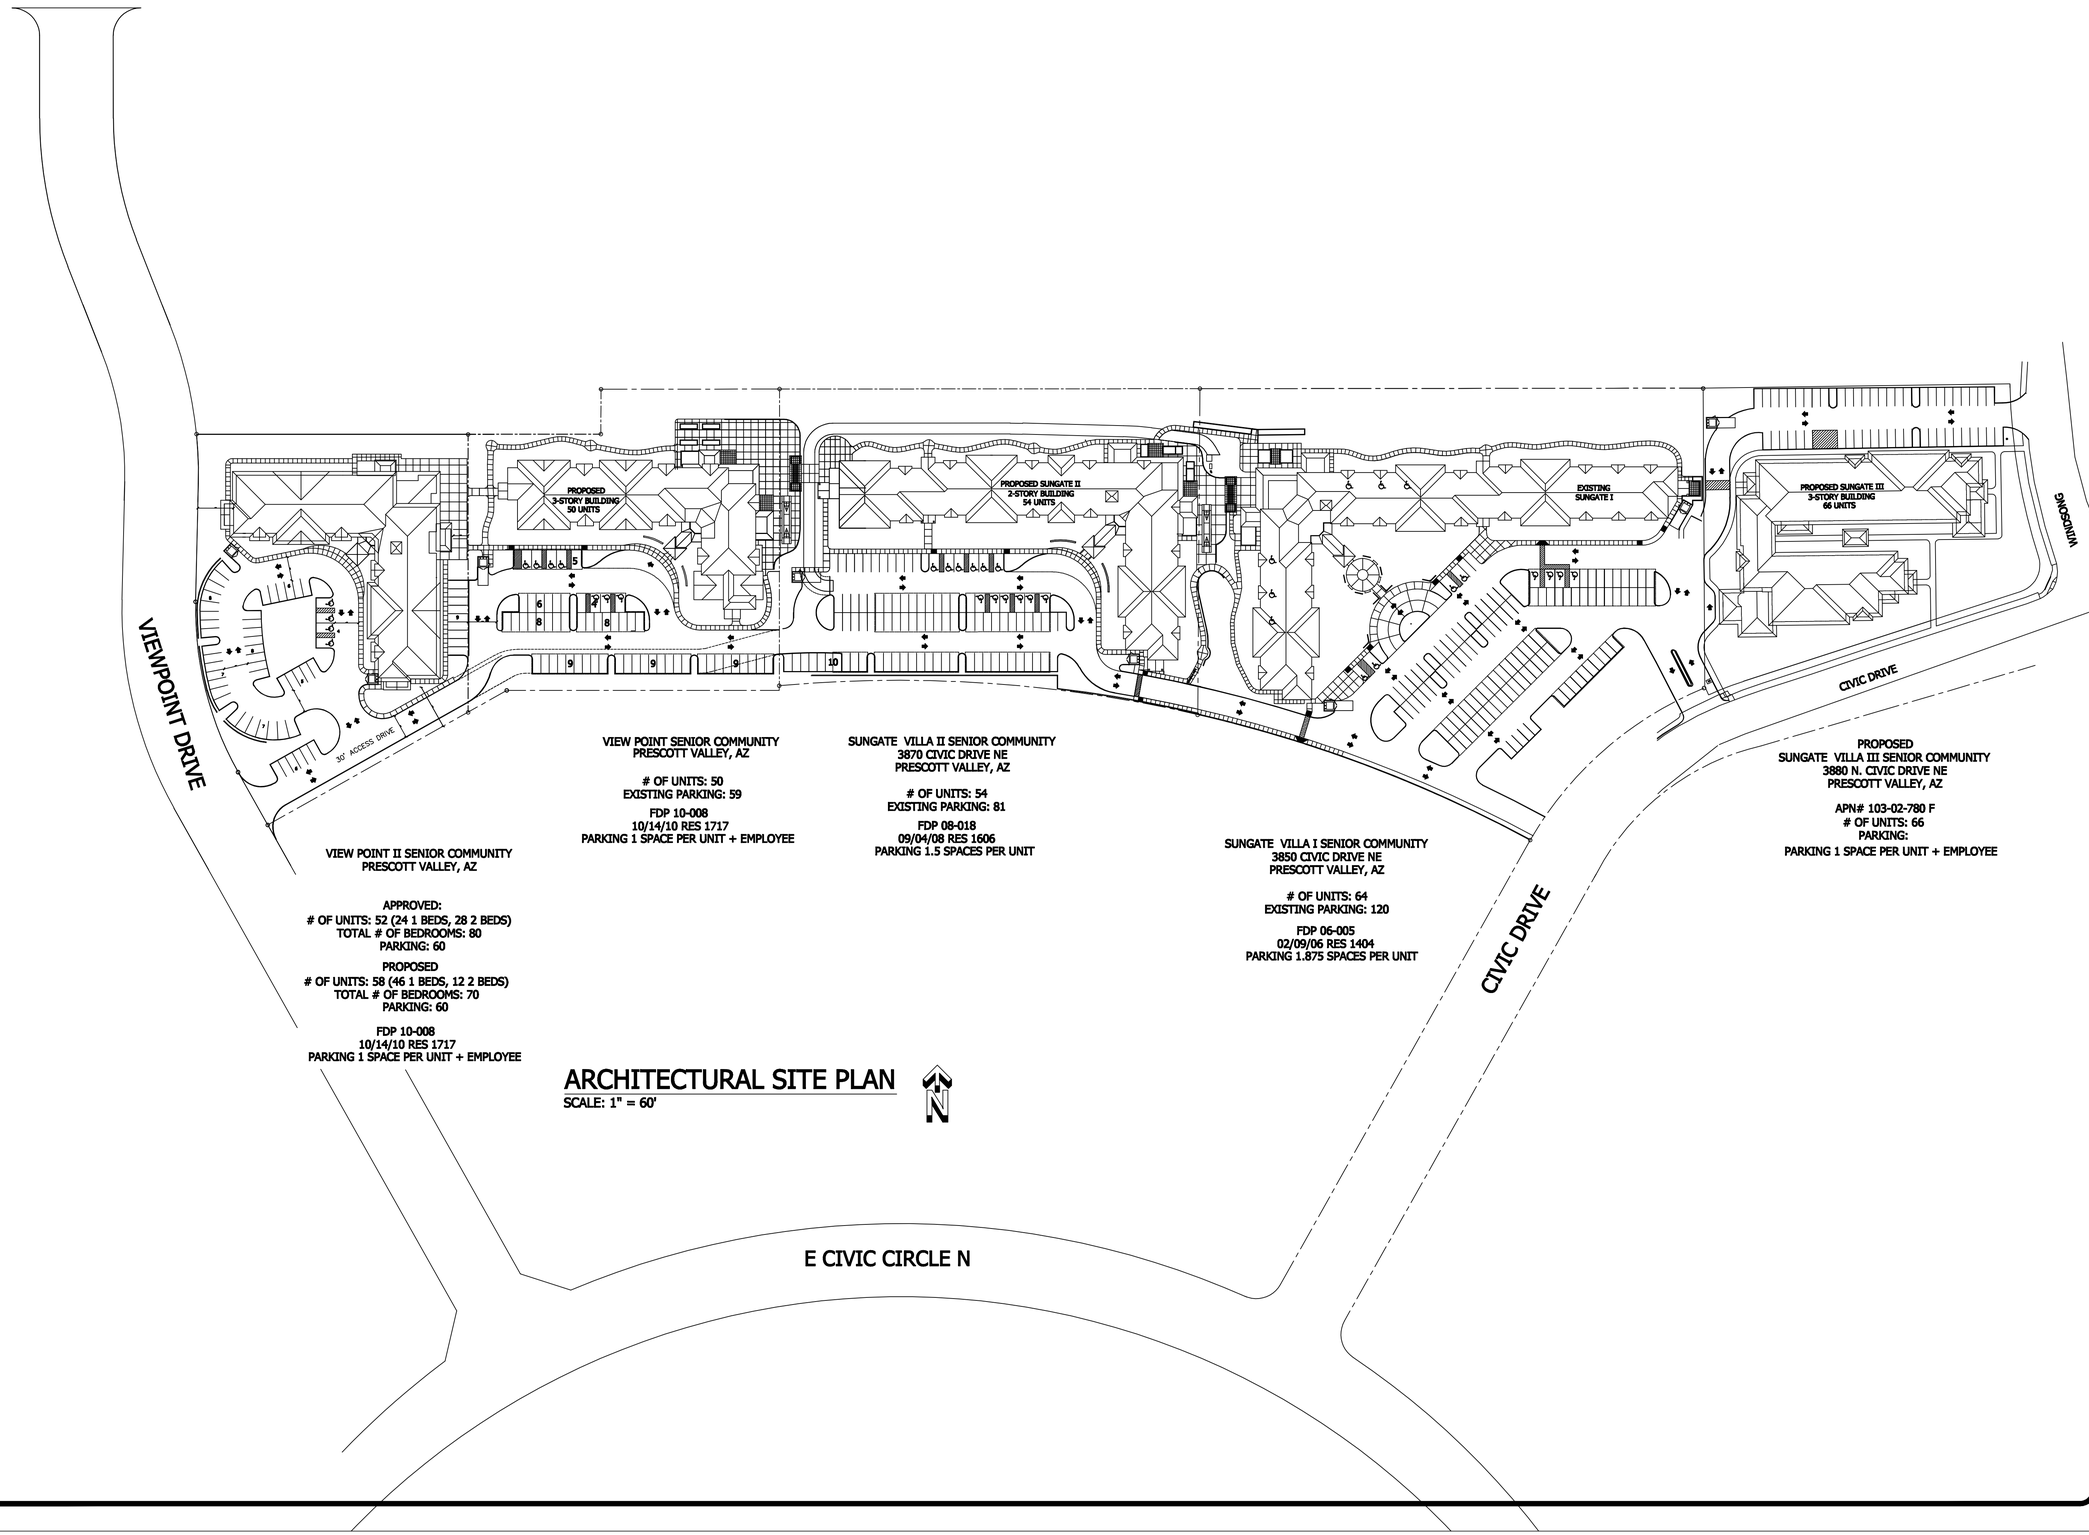

ARCHITECTURAL SITE PLAN

SCALE: 1" = 60'

SUNGATE VILLA III SENIOR COMMUNITY
/PRESCOTT VALLEY LP
c/o WESCAP DEVELOPMENT, LLC
4745 N. 7th ST. #110
PHOENIX, AZ 85014

SUNGATE VILLA III
SENIOR COMMUNITY

COPYRIGHT 2008

REVISIONS:

TITLE:
PROJECT: 11001
DATE: SEPTEMBER 19, 2013

SHEET: