Friday, December 06, 2013 11:53 AM

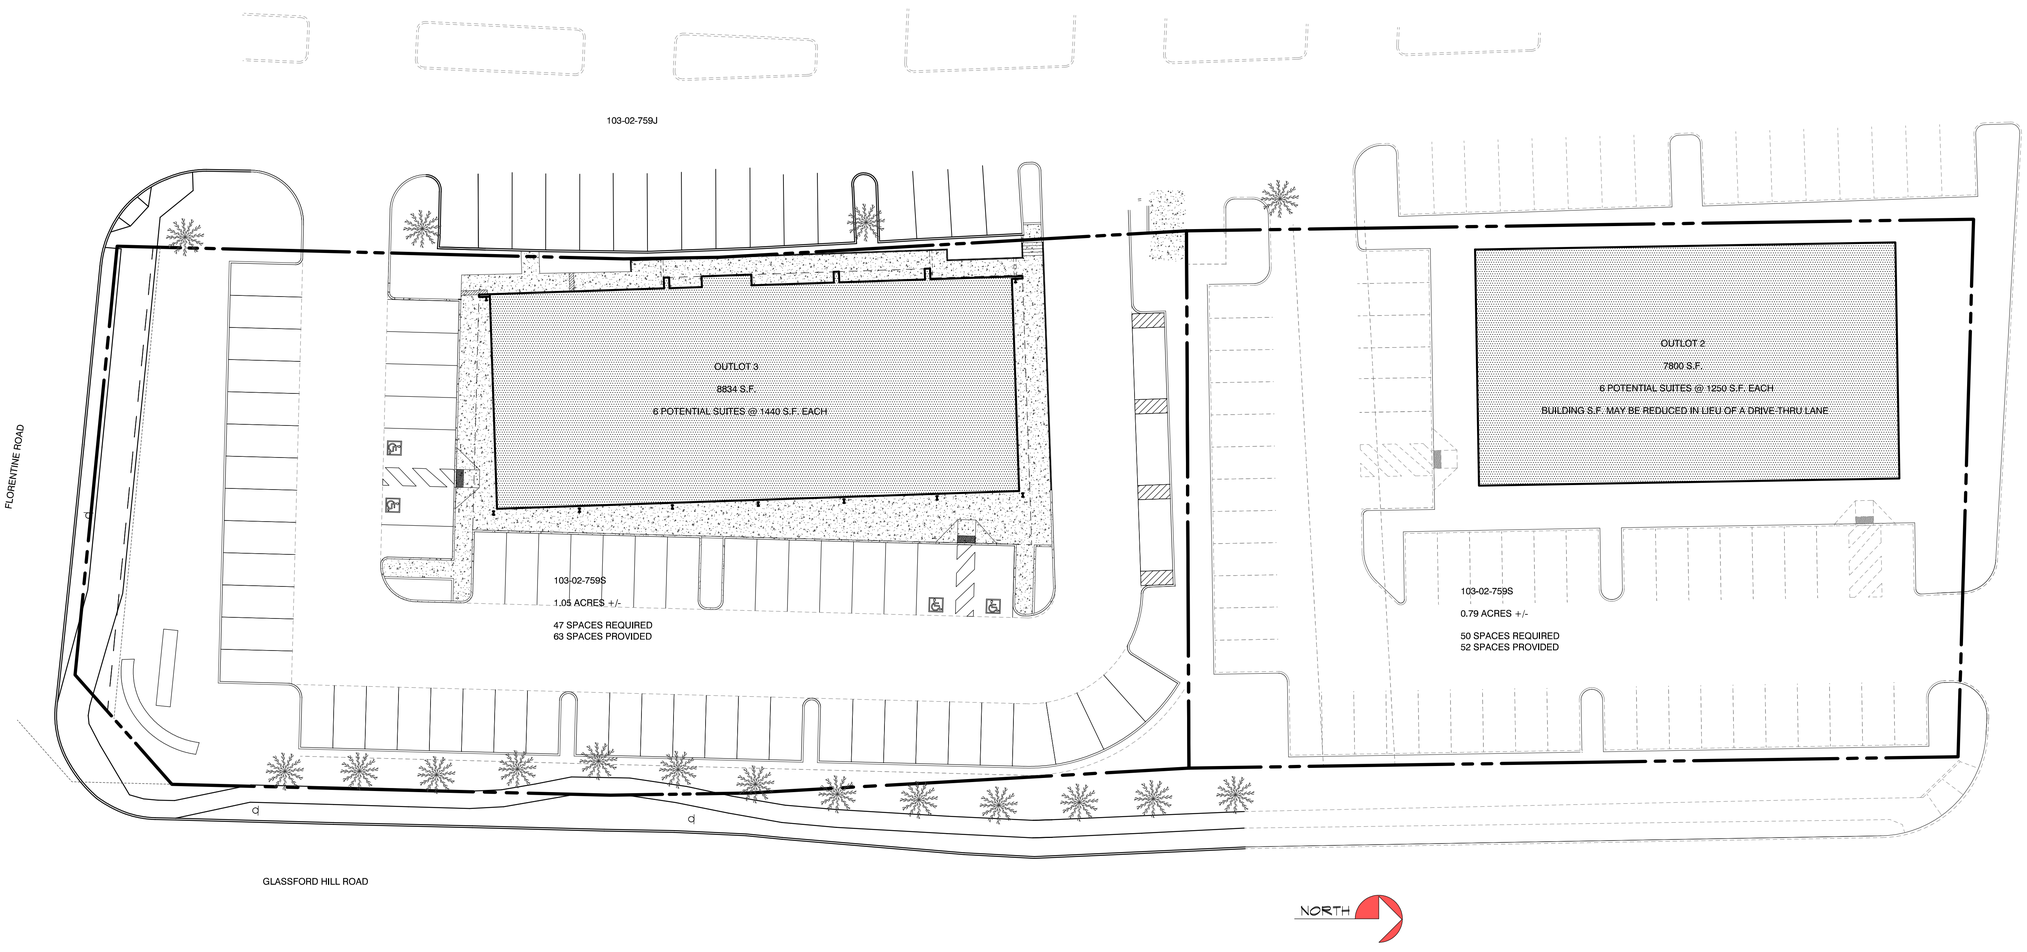

1 SITE PLAN

SCALE: 1" = 20'-0"

MICHAEL TAYLOR ARCHITECTS, INC.
118 South Pleasant St. Prescott, Arizona 86303
Phone 928 445 0626 Fax 928 445 6810

REGISTERED ARCHITECT
CERTIFICATE NO. 24683
MICHAEL G. TAYLOR
12-3-13
Date Signed
ARIZONA, U.S.A.
Expires: 9-30-2016

FAIN SIGNATURE GROUP
GLASSFORD HILL MARKETPLACE
OUTLOT 3

3264 GLASSFORD HILL ROAD

PRESCOTT VALLEY, ARIZONA 86314

PROJECT NO.	13054	
DATE	12/6/2013	
MARK	DATE	DESCRIPTION

FINAL DEVELOPMENT SITE PLAN - AMMENDED

A1.1

P:\13054 Kohl's Outlot #3, Fain Signature Group\13054 A1-1 SitePlan.aec

12/6/2013 11:52 AM Jeffrey