# MODEL COMPLEX

GARRETT-WALKER HOMES

PRONGHORN RANCH
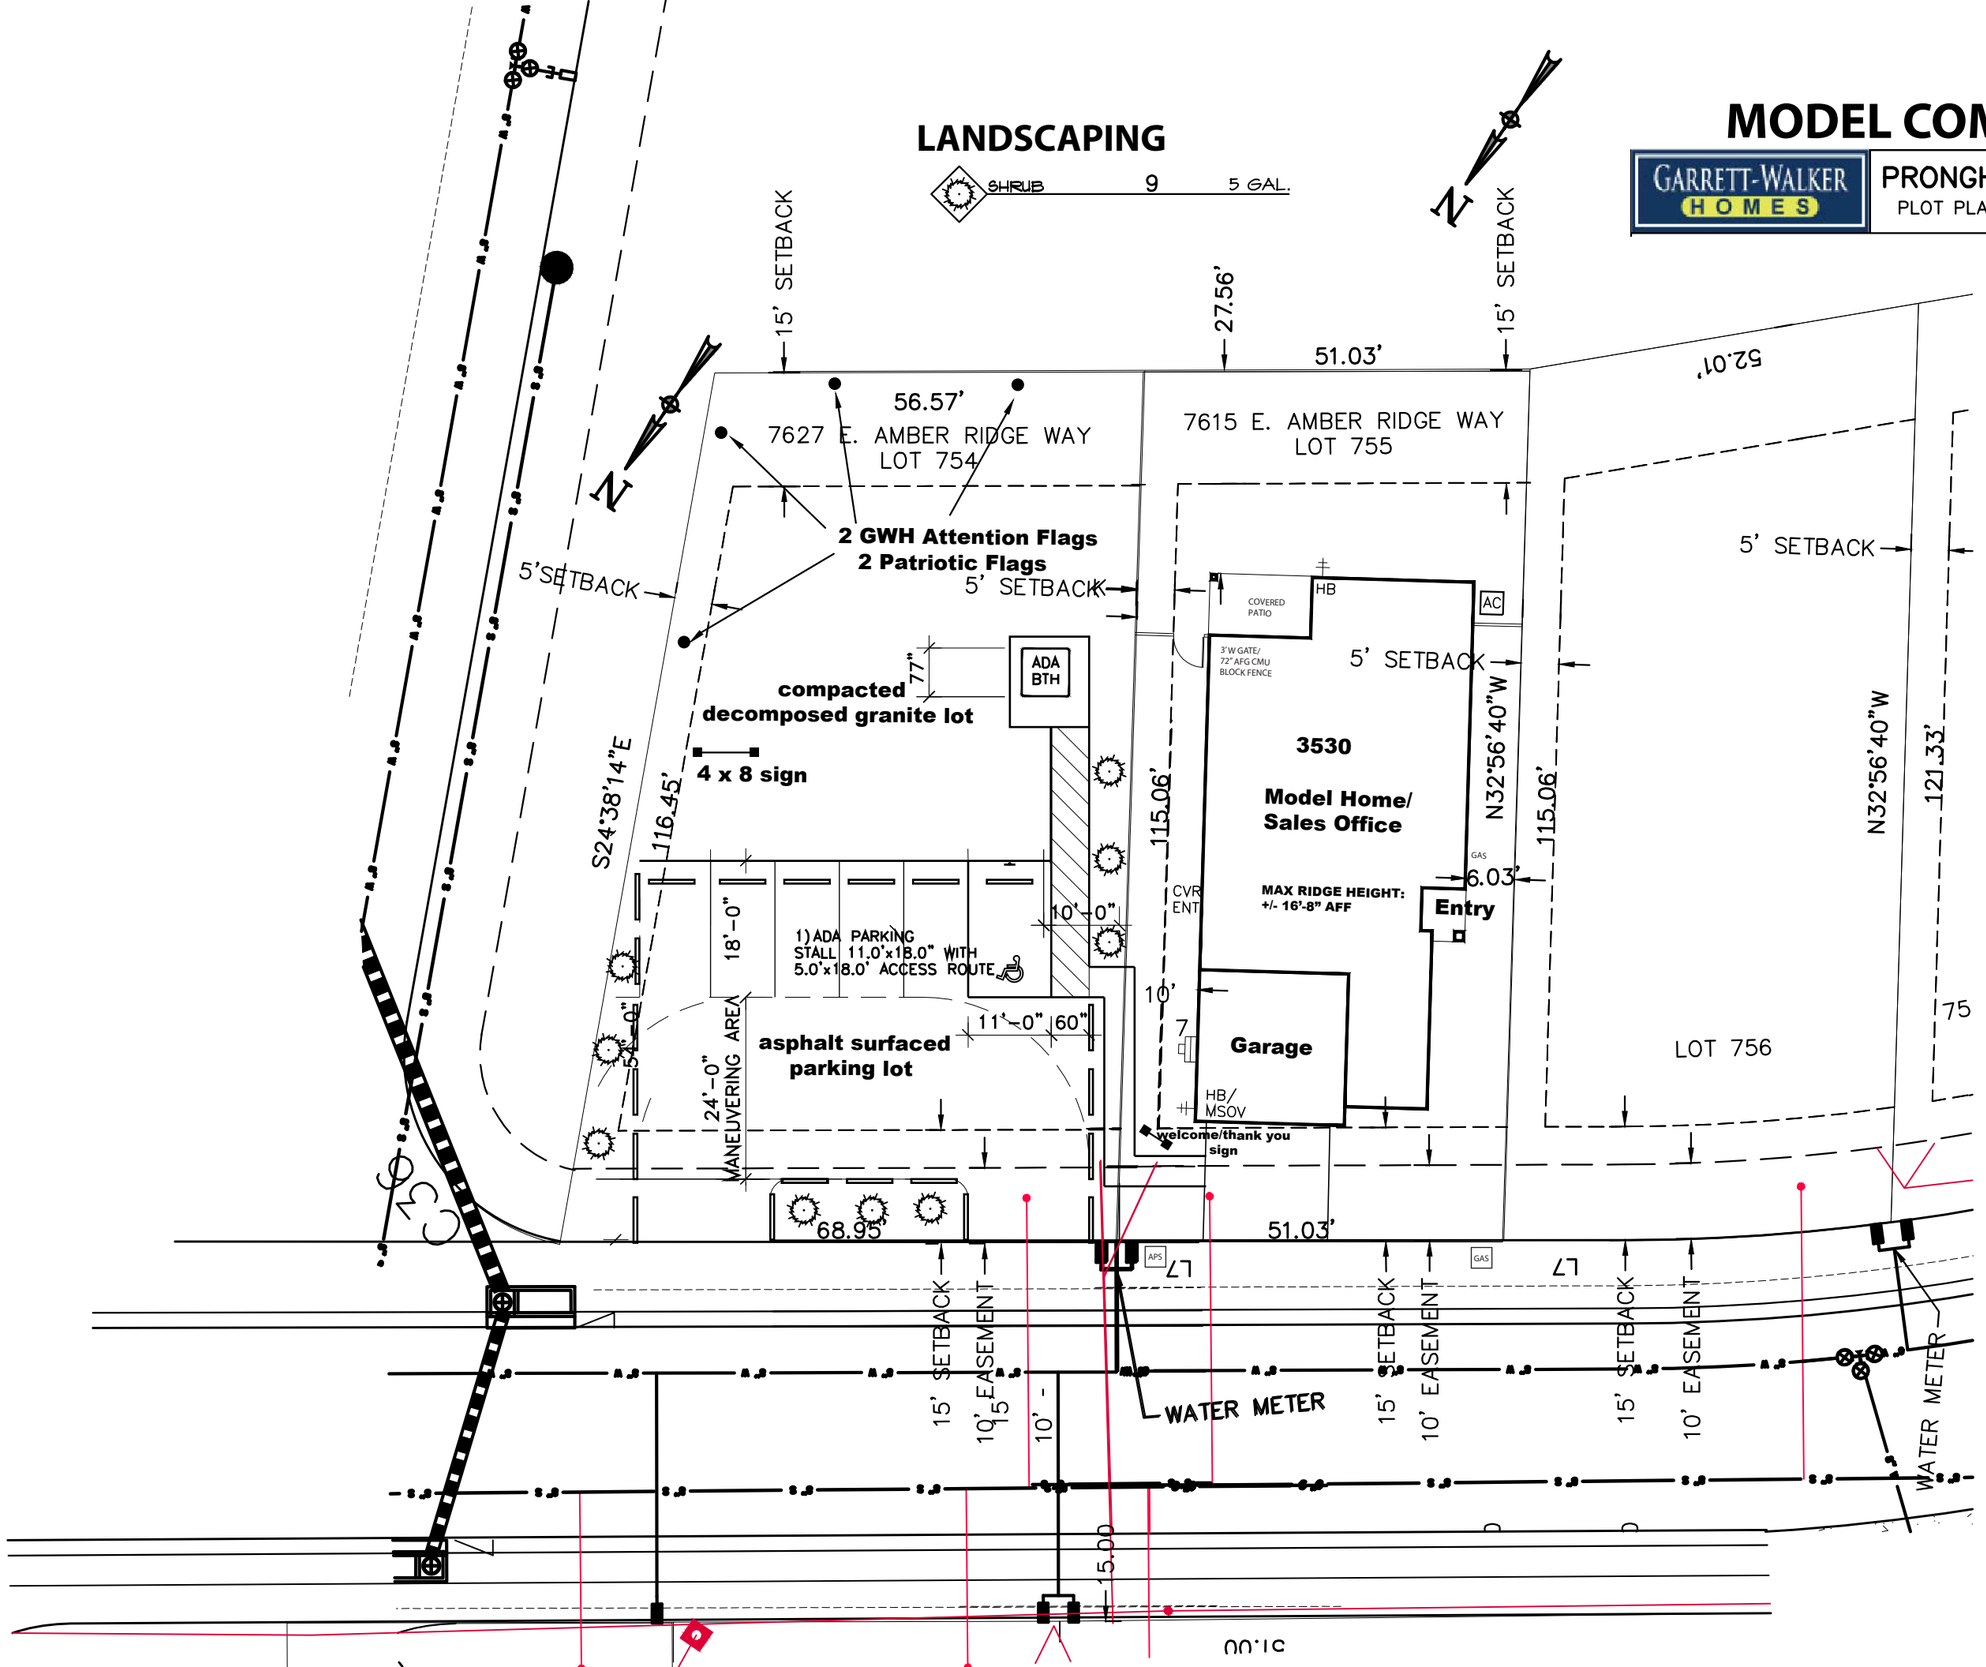
PLOT PLAN SCALE 1"=20'