Exhibit "A"

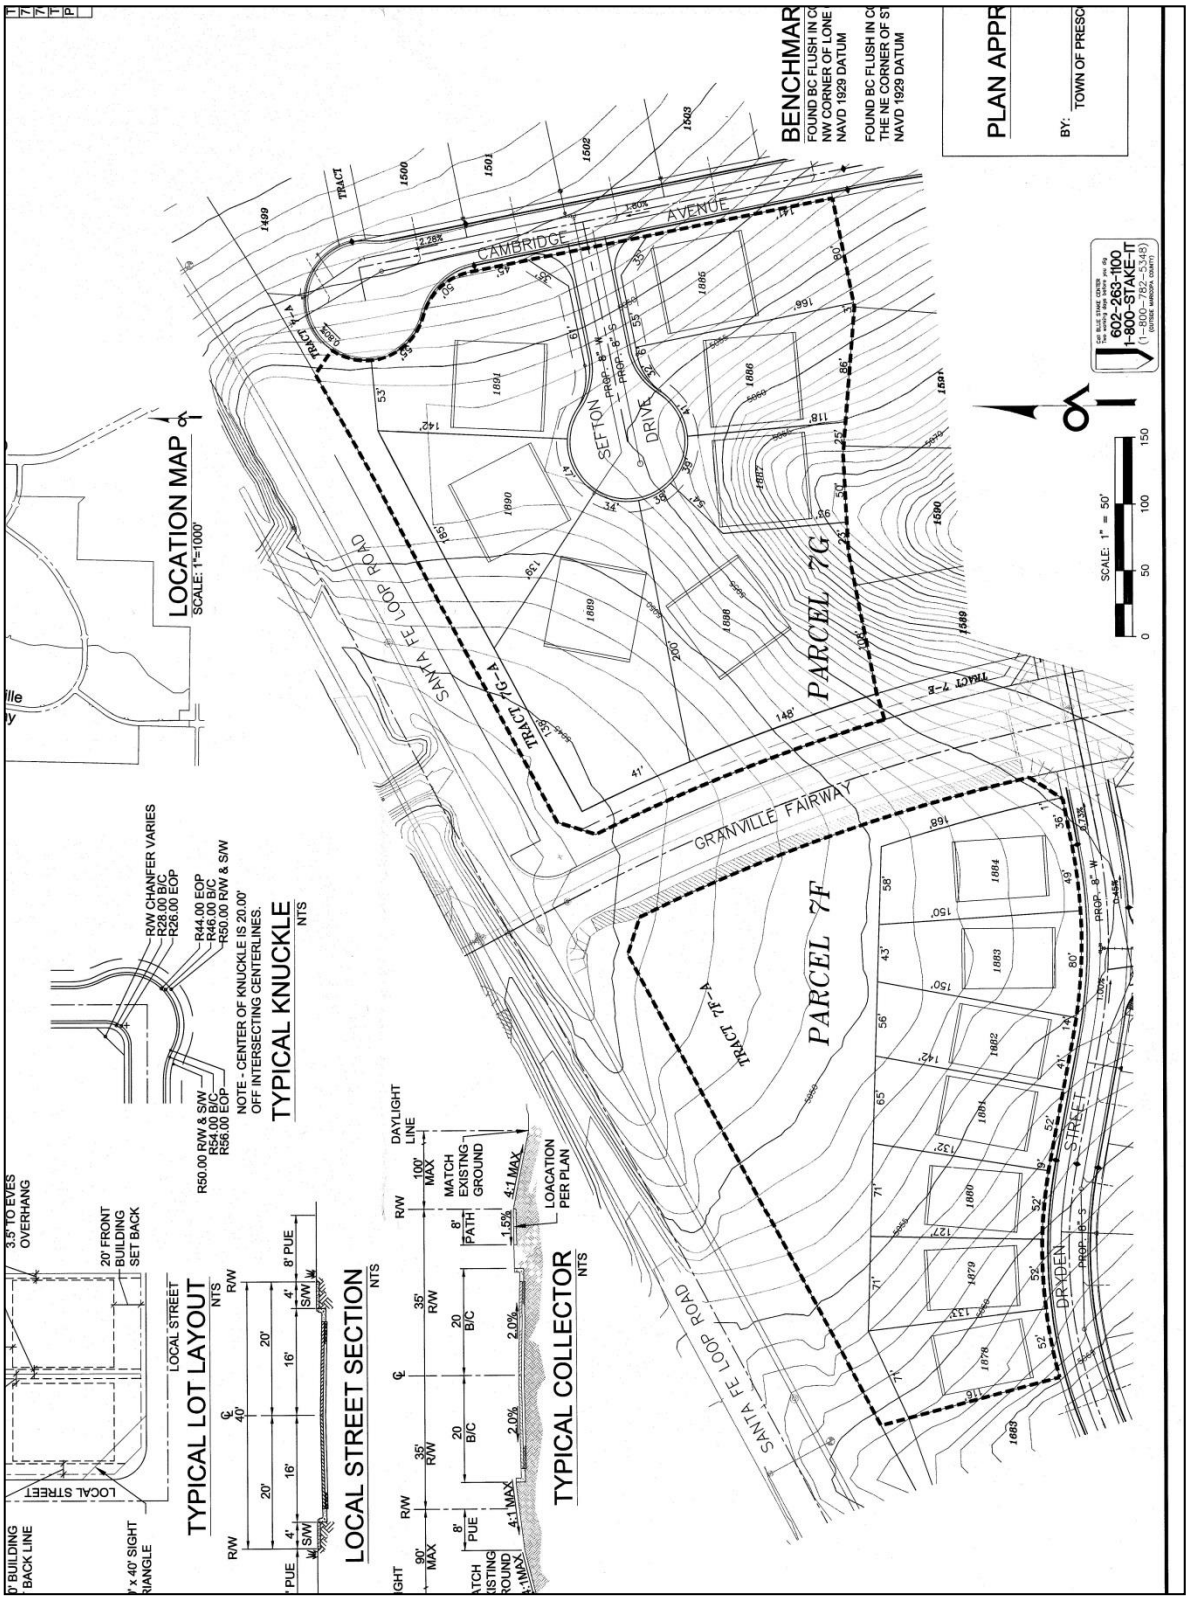
LOCATION MAP
SCALE: 1"=1000'
TYPICAL KNUCKLE
NTS
R/W CHANFER VARIES
R20.00 B/C
R26.00 EOP
R44.00 EOP
R46.00 B/C
R50.00 R/W & S/W
NOTE - CENTER OF KNUCKLE IS 20.00' OFF INTERSECTING CENTERLINES.
R50.00 R/W & S/W
R54.00 B/C
R56.00 EOP
TYPICAL LOT LAYOUT
NTS
3.5' TO EVES OVERHANG
20' FRONT BUILDING SET BACK
LOCAL STREET
LOCAL STREET SECTION
NTS
TYPICAL COLLECTOR
NTS
DAYLIGHT LINE
MATCH EXISTNG GROUND
LOACATION PER PLAN
BENCHMAR
FOUND BC FLUSH IN CO
NW CORNER OF LONE
NAVD 1929 DATUM
FOUND BC FLUSH IN CO
THE NE CORNER OF ST
NAVD 1929 DATUM
PLAN APPR
BY: TOWN OF PRESCO
SCALE: 1" = 50'
0 50 100 150
602-263-1100
1-800-STAKE-IT
CAMBRIDGE AVENUE
SEFTON DRIVE
SANTA FE LOOP ROAD
GRANVILLE FAIRWAY
DRYDEN STREET
PARCEL 7G
PARCEL 7F
TRACT 7G-A
TRACT 7F-A
TRACT 7-B
TRACT 7-A
TRACT