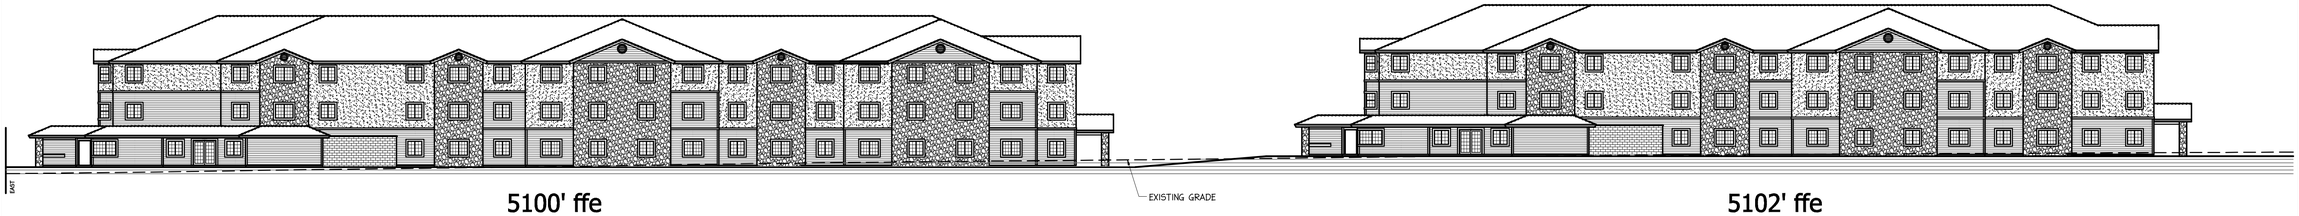

A A1.1 PROPOSED SENIOR COMMUNITY

SCALE: NTS

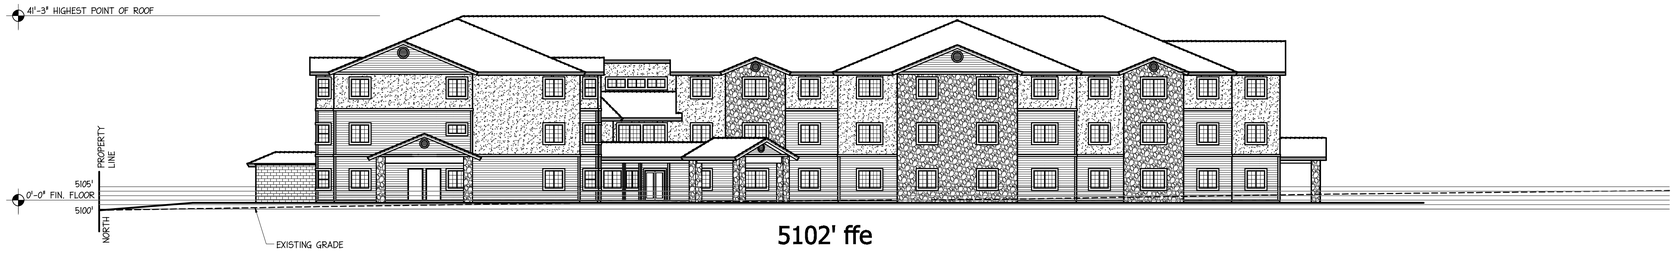

B A1.1 PROPOSED SENIOR COMMUNITY

SCALE: 1/16" = 1'

FERGIS & HARDING, INC.
7227 N. 16th ST. #212
PHOENIX, AZ 85020
PHONE: (602) 279-1693
FAX: (602) 264-2383

VIEW POINT SENIOR COMMUNITY
/PRESCOTT VALLEY LP
c/o WESCAP DEVELOPMENT, LLC
4745 N. 7th ST. #110
PHOENIX, AZ 85014

VIEW POINT SENIOR COMMUNITY
PRESCOTT VALLEY, ARIZONA

COPYRIGHT 2010

REVISIONS:

TITLE: SITE SECTIONS
PROJECT: 09011
DATE: JANUARY 13, 2010

SHEET: A1.1