L:\Projects\30-11104-00\+Design\Cv\FinalDevelopmentPlan_110125.dwg
Jan 25, 2011 5:58pm – saxthelm

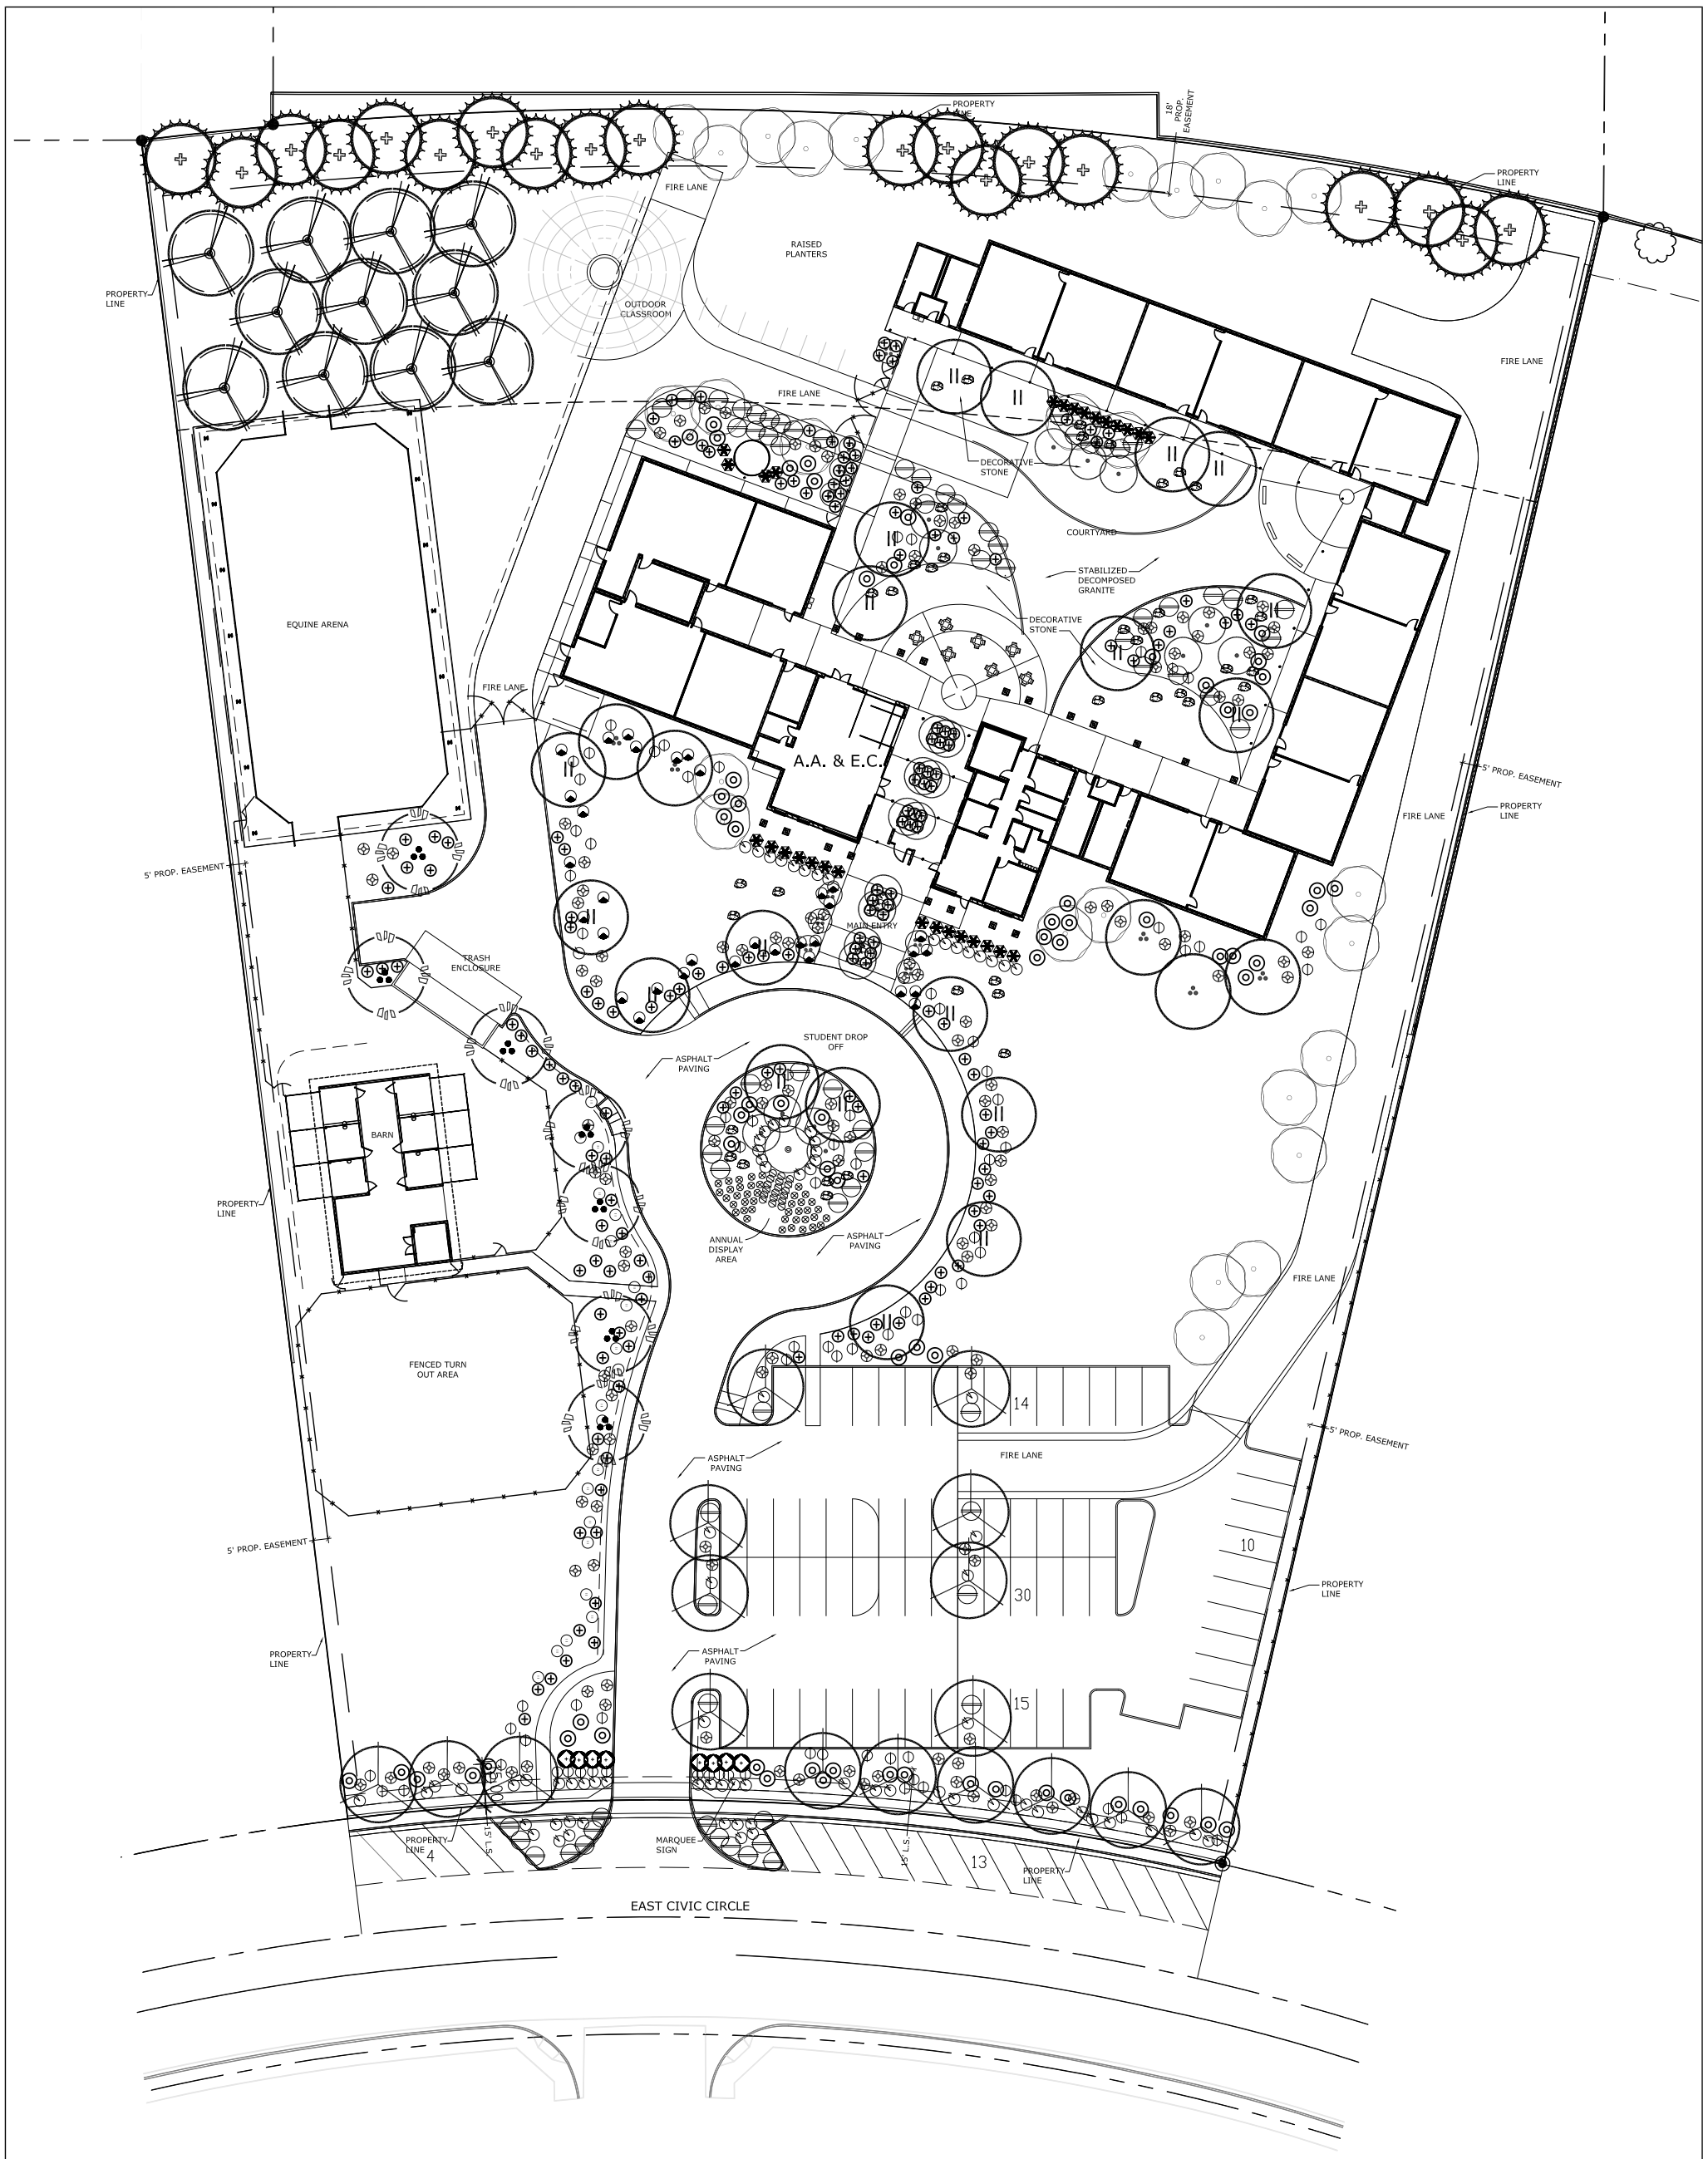

FINAL DEVELOPMENT PLAN

DLR Group
Architecture Engineering Planning Interiors

DP.1
30-11104-01
January 11, 2011

FINAL DEVELOPMENT PLAN
PRESCOTT VALLEY CAMPUS
ARIZONA AGRIBUSINESS & EQUINE CENTER

©2011, DLR Group inc., an Arizona corporation, ALL RIGHTS RESERVED.