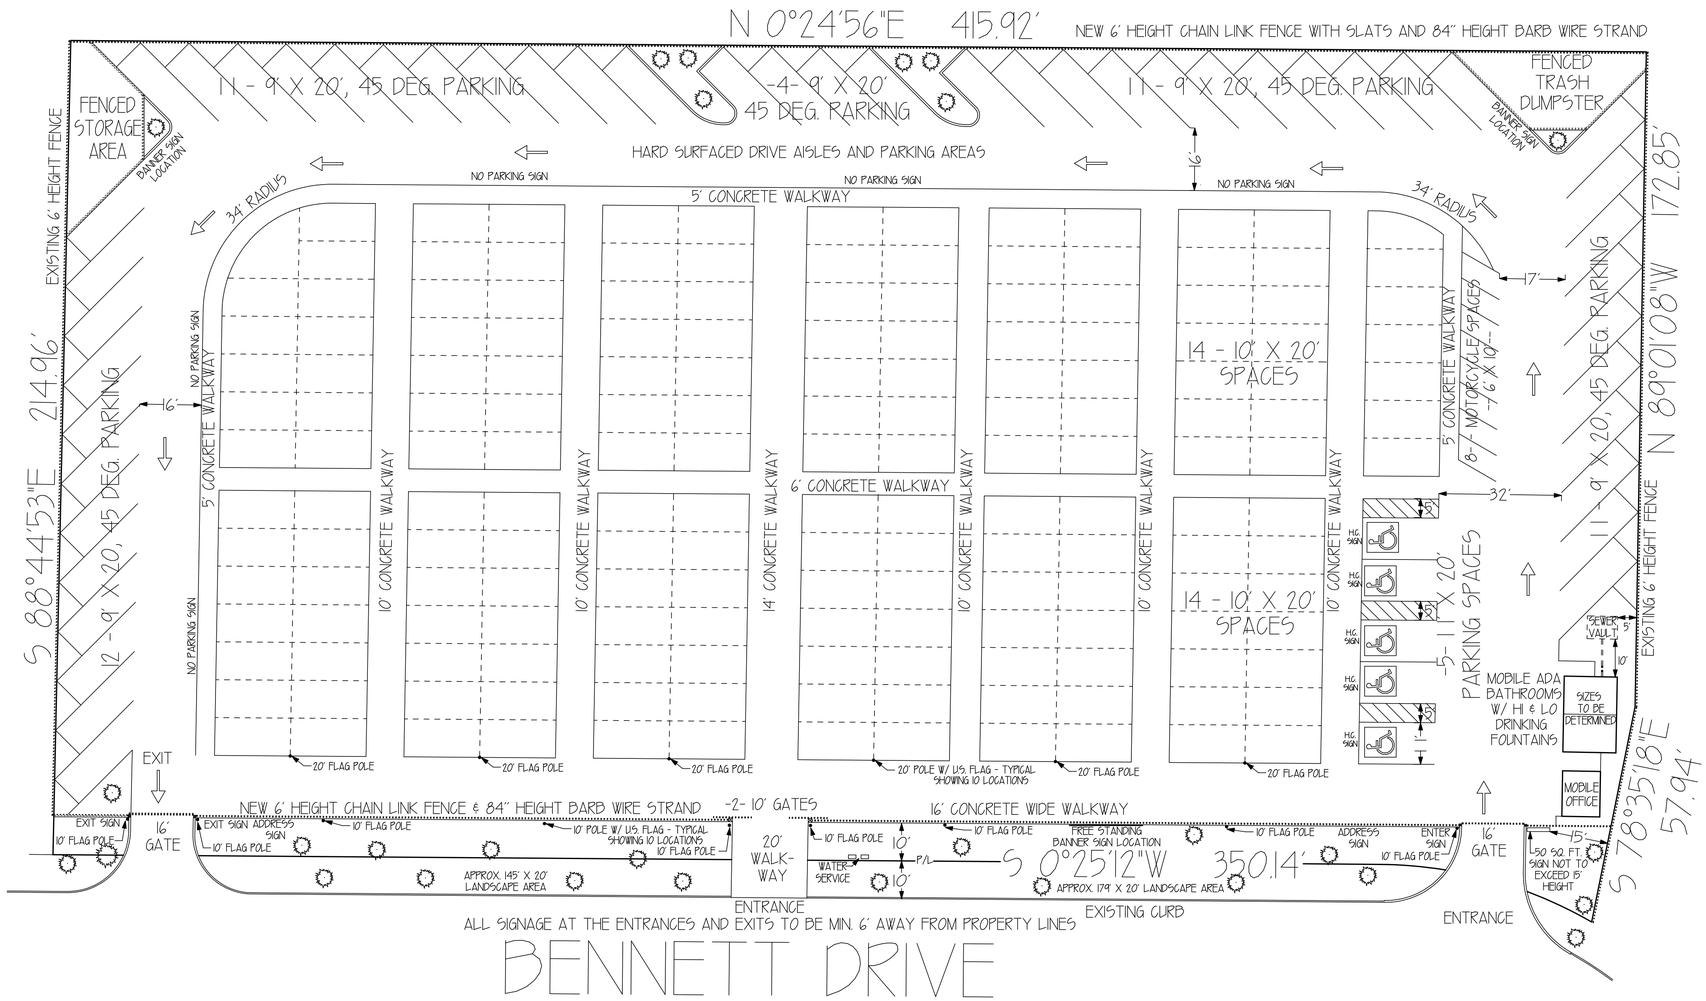

N

SCALE: 1" = 20'

BACK STREET
Farmers Market and Bazaar

COMBINED LOTS # 11 & 12 ANTELOPE MEADOW INDUSTRIAL PARK

FINAL DEVELOPMENT SITE PLAN

PARKING --	49 - 9' X 20' SPACES 5 - 11' X 20 H.C. SPACES 8 - 6' X 10' MOTORCYCLE SPACES
VENDOR	172 - 10' X 20' SPACES 2 - APPROX. 10' X 20' SPACES

DATE: 1-1-11