keynotes

1. NONE

general notes

1. FURNITURE LAYOUT REPRESENTS OVERALL FURNITURE ARRANGEMENT. INDIVIDUAL VENDOR PACKAGES ARE SEPERATED OUT BY TYPE AND CONTRACT AVAILABILITY. REFER TO 8 1/2" X 11" SPECIFICATIONS FOR COORDINATING PACKAGES
2. IT IS THE RESPONSIBILITY OF THE DEALER/CONTRACTOR TO FIELD VERIFY ADEQUATE CONDITIONS EXIST PRIOR TO INSTALLATION. NOTIFY THE ARCHITECT IF FOR ANY REASON THE AREA IS NOT READY FOR INSTALLATION.
3. PROVIDE SUBMITTALS OF THE FOLLOWING ITEMS SUBMITTALS MUST BE APPROVED BY THE DESIGNER AND OWNERS' REPRESENTATIVE PRIOR TO FABRICATING. SUBMITTALS INCLUDE:
   A. UPHOLSTERY
   B. METAL TRIM FINISHES
   C. SHOP DRAWINGS AS REQUIRED PER PRODUCT
4. VENDORS WILL BE REQUIRED TO MEET ON SITE FOR A PRE-INSTALLATION MEETING 2 MONTHS PRIOR TO INSTALLATION-THIS WILL REQUIRE TRAVEL TIME TO PRESCOTT VALLEY + VERIFICATION OF ALL CONDITIONS RELATED TO THE INDIVIDUAL FURNITURE PACKAGES

descriptive notes (X)

NONE

richärd + bauer
1545 W. THOMAS ROAD
PHOENIX ARIZONA 85015
PHN 602.264.1955
FAX 602.264.9234

PRESCOTT VALLEY PUBLIC LIBRARY / YAVAPAI COLLEGE

Prescott Valley Campus East

Town of Prescott Valley, Arizona

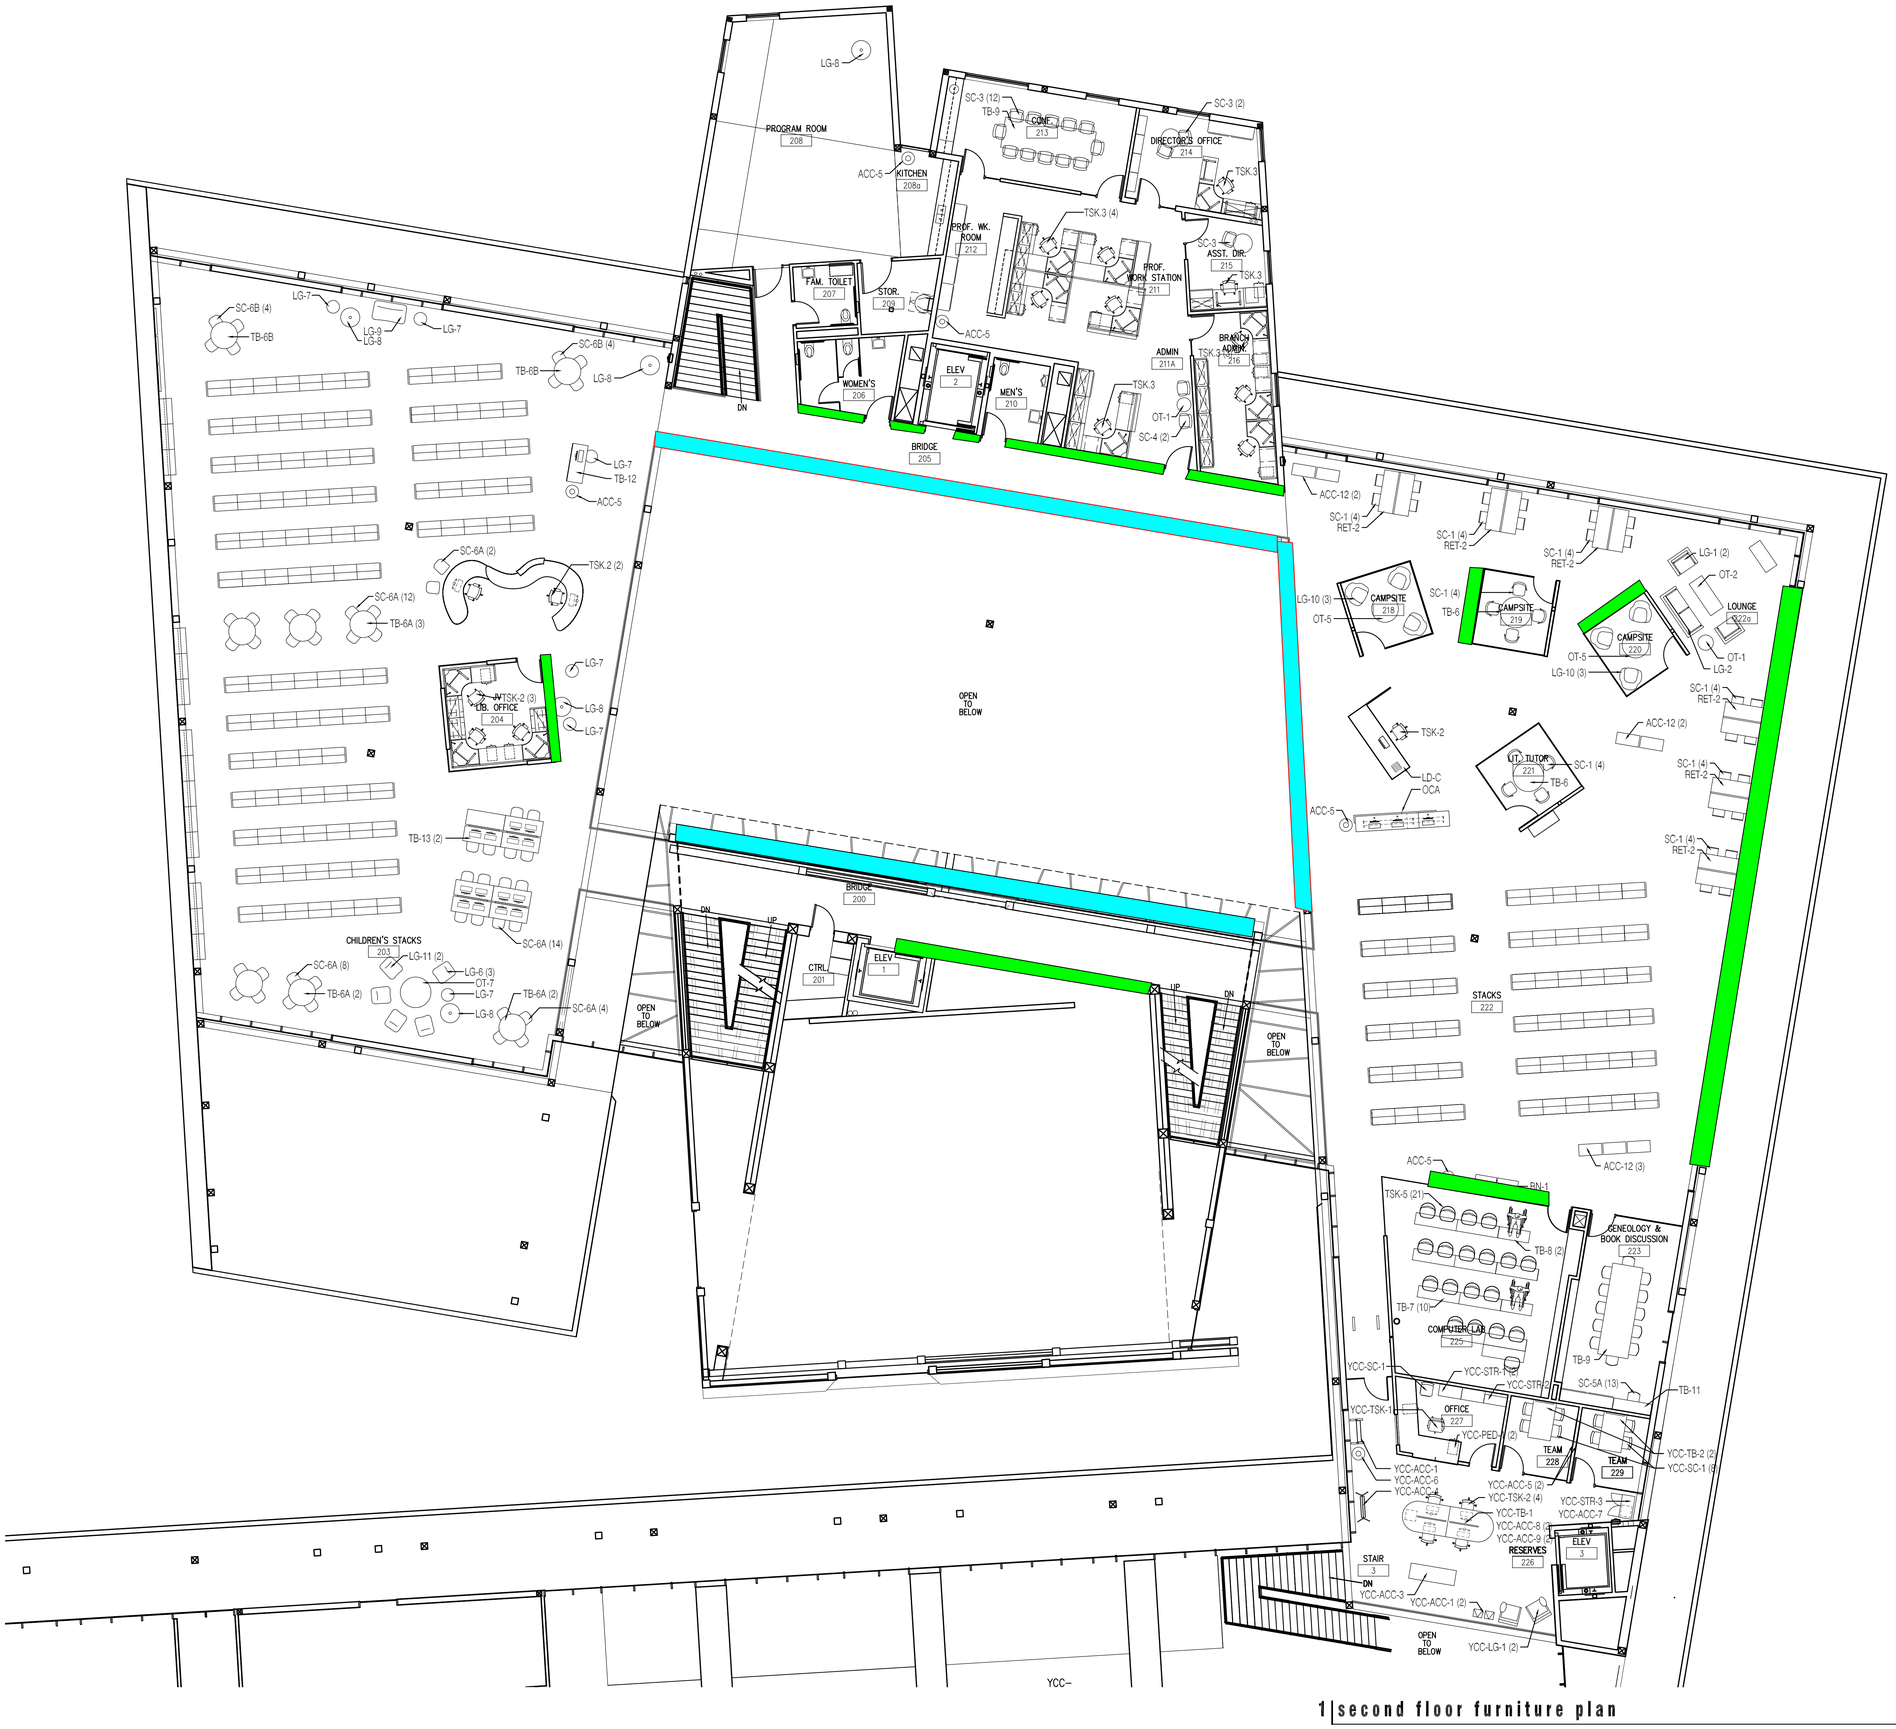

1 second floor furniture plan

N

0 4 8 16

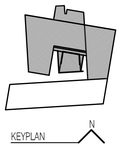

CODED FURNITURE PLAN

F1.1

1' = 8' 04 JUNE 09